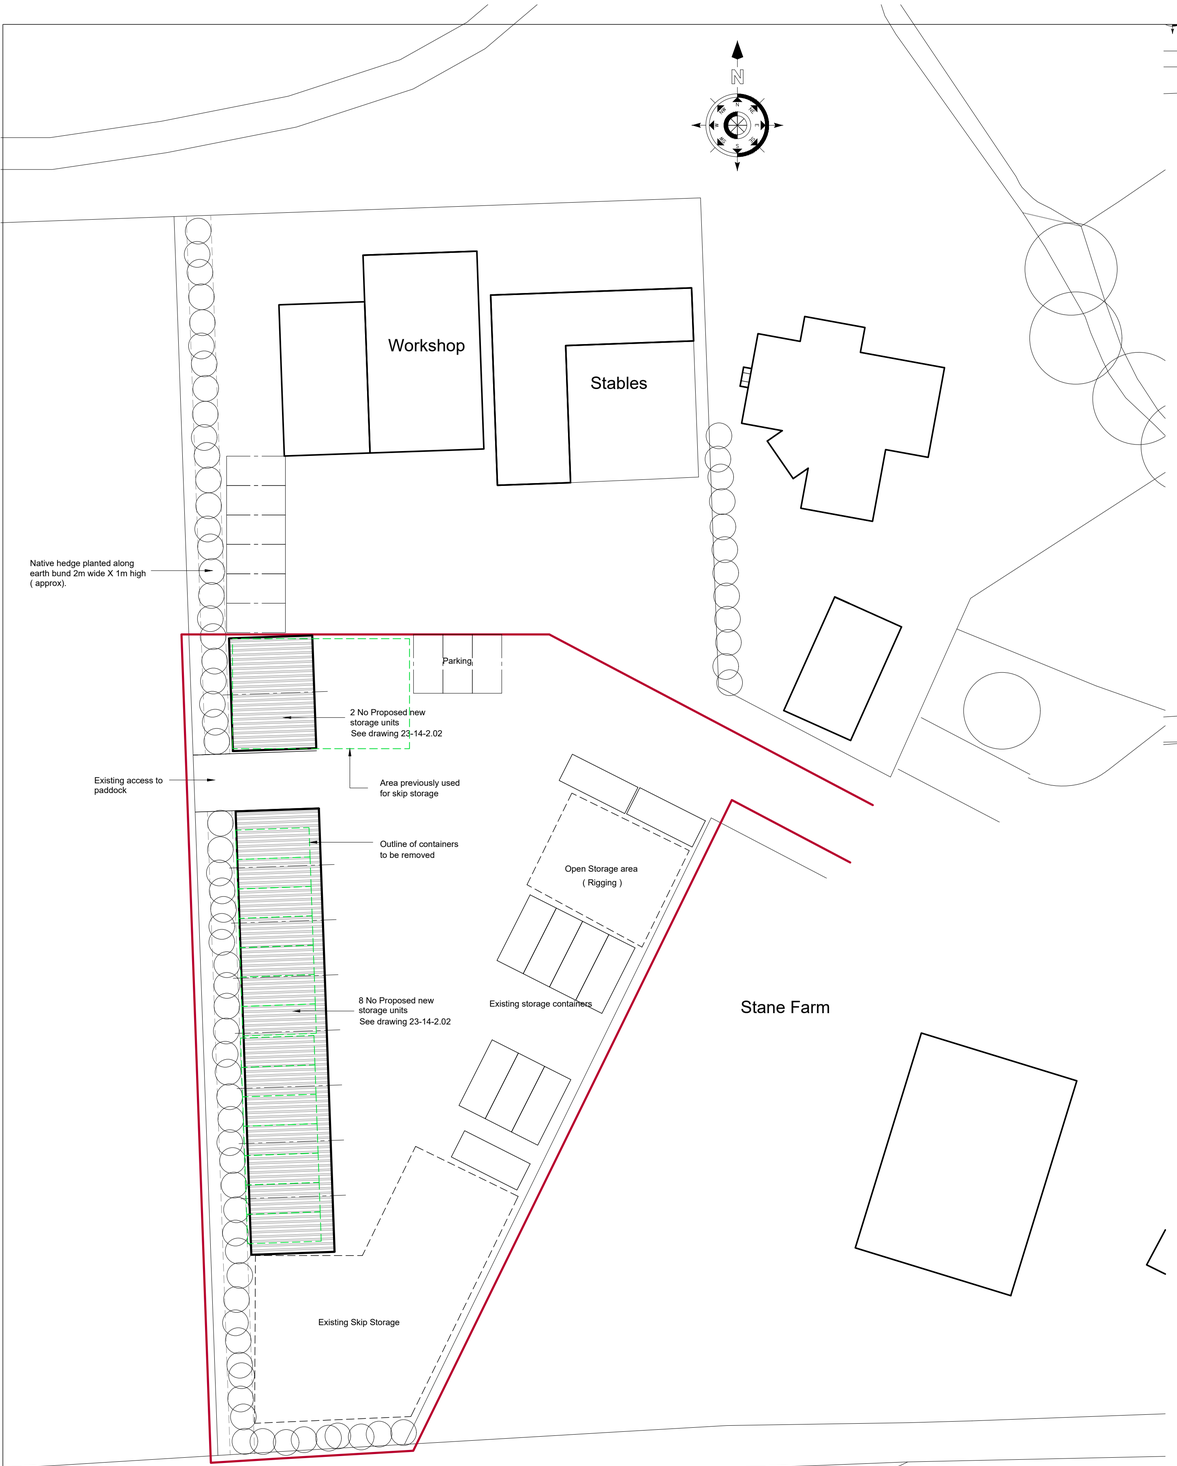

Site Plan

0m 2m 4m 6m 8m 10m

scale 1:250 @ A1



Block Plan

scale 1:500 @ A1

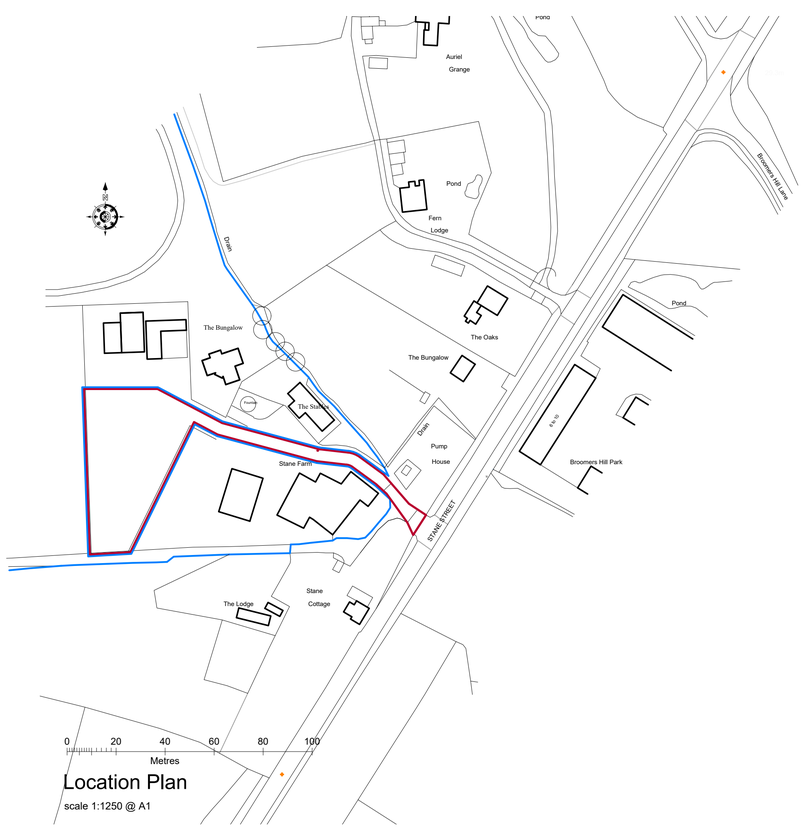

Location Plan

scale 1:1250 @ A1

NOTES

DO NOT SCALE OFF THIS DRAWING EXCEPT FOR PLANNING PURPOSES
ALL DIMENSIONS SHOULD CHECKED ON SITE PRIOR TO COMMENCEMENT OF WORK
ALL GOODS MATERIALS AND WORKMANSHIP MUST CONFORM WITH CURRENT BUILDING REGULATIONS, BRITISH STANDARDS AND CODES OF PRACTICE
COPYRIGHT OF THIS DRAWING IS RETAINED BY GARRY MOUNT CHARTERED ARCHITECTTURAL TECHNOLOGIST AND IT MUST NOT BE REPRODUCED WITHOUT WRITTEN CONSENT

REV	DATE	BY	AMENDMENT
B	Nov 24	GM	Removed containers shown on site plan
A	June 24	GM	Layout of Storage units amended

CLIENT
Mr R Pettett

JOB TITLE
Storage units at
Stane Farm, Codmore Hill, Pulborough

DRAWING TITLE
Site Plan, Block Plan and Location Plan

DATE	SCALE	DRAWN BY / CHECKED BY
Sept 2021	as shown	GM /

JOB NO.	DRAWING NO.	REVISION
23-14	2.01	B

Garry Mount MCIAT
Chartered Architectural Technologist
Fitzalan Cottage
Mount Pleasant
Arundel
West Sussex
BN18 9BD
Tel : 07951 332812 email : garrymount@gmail.com