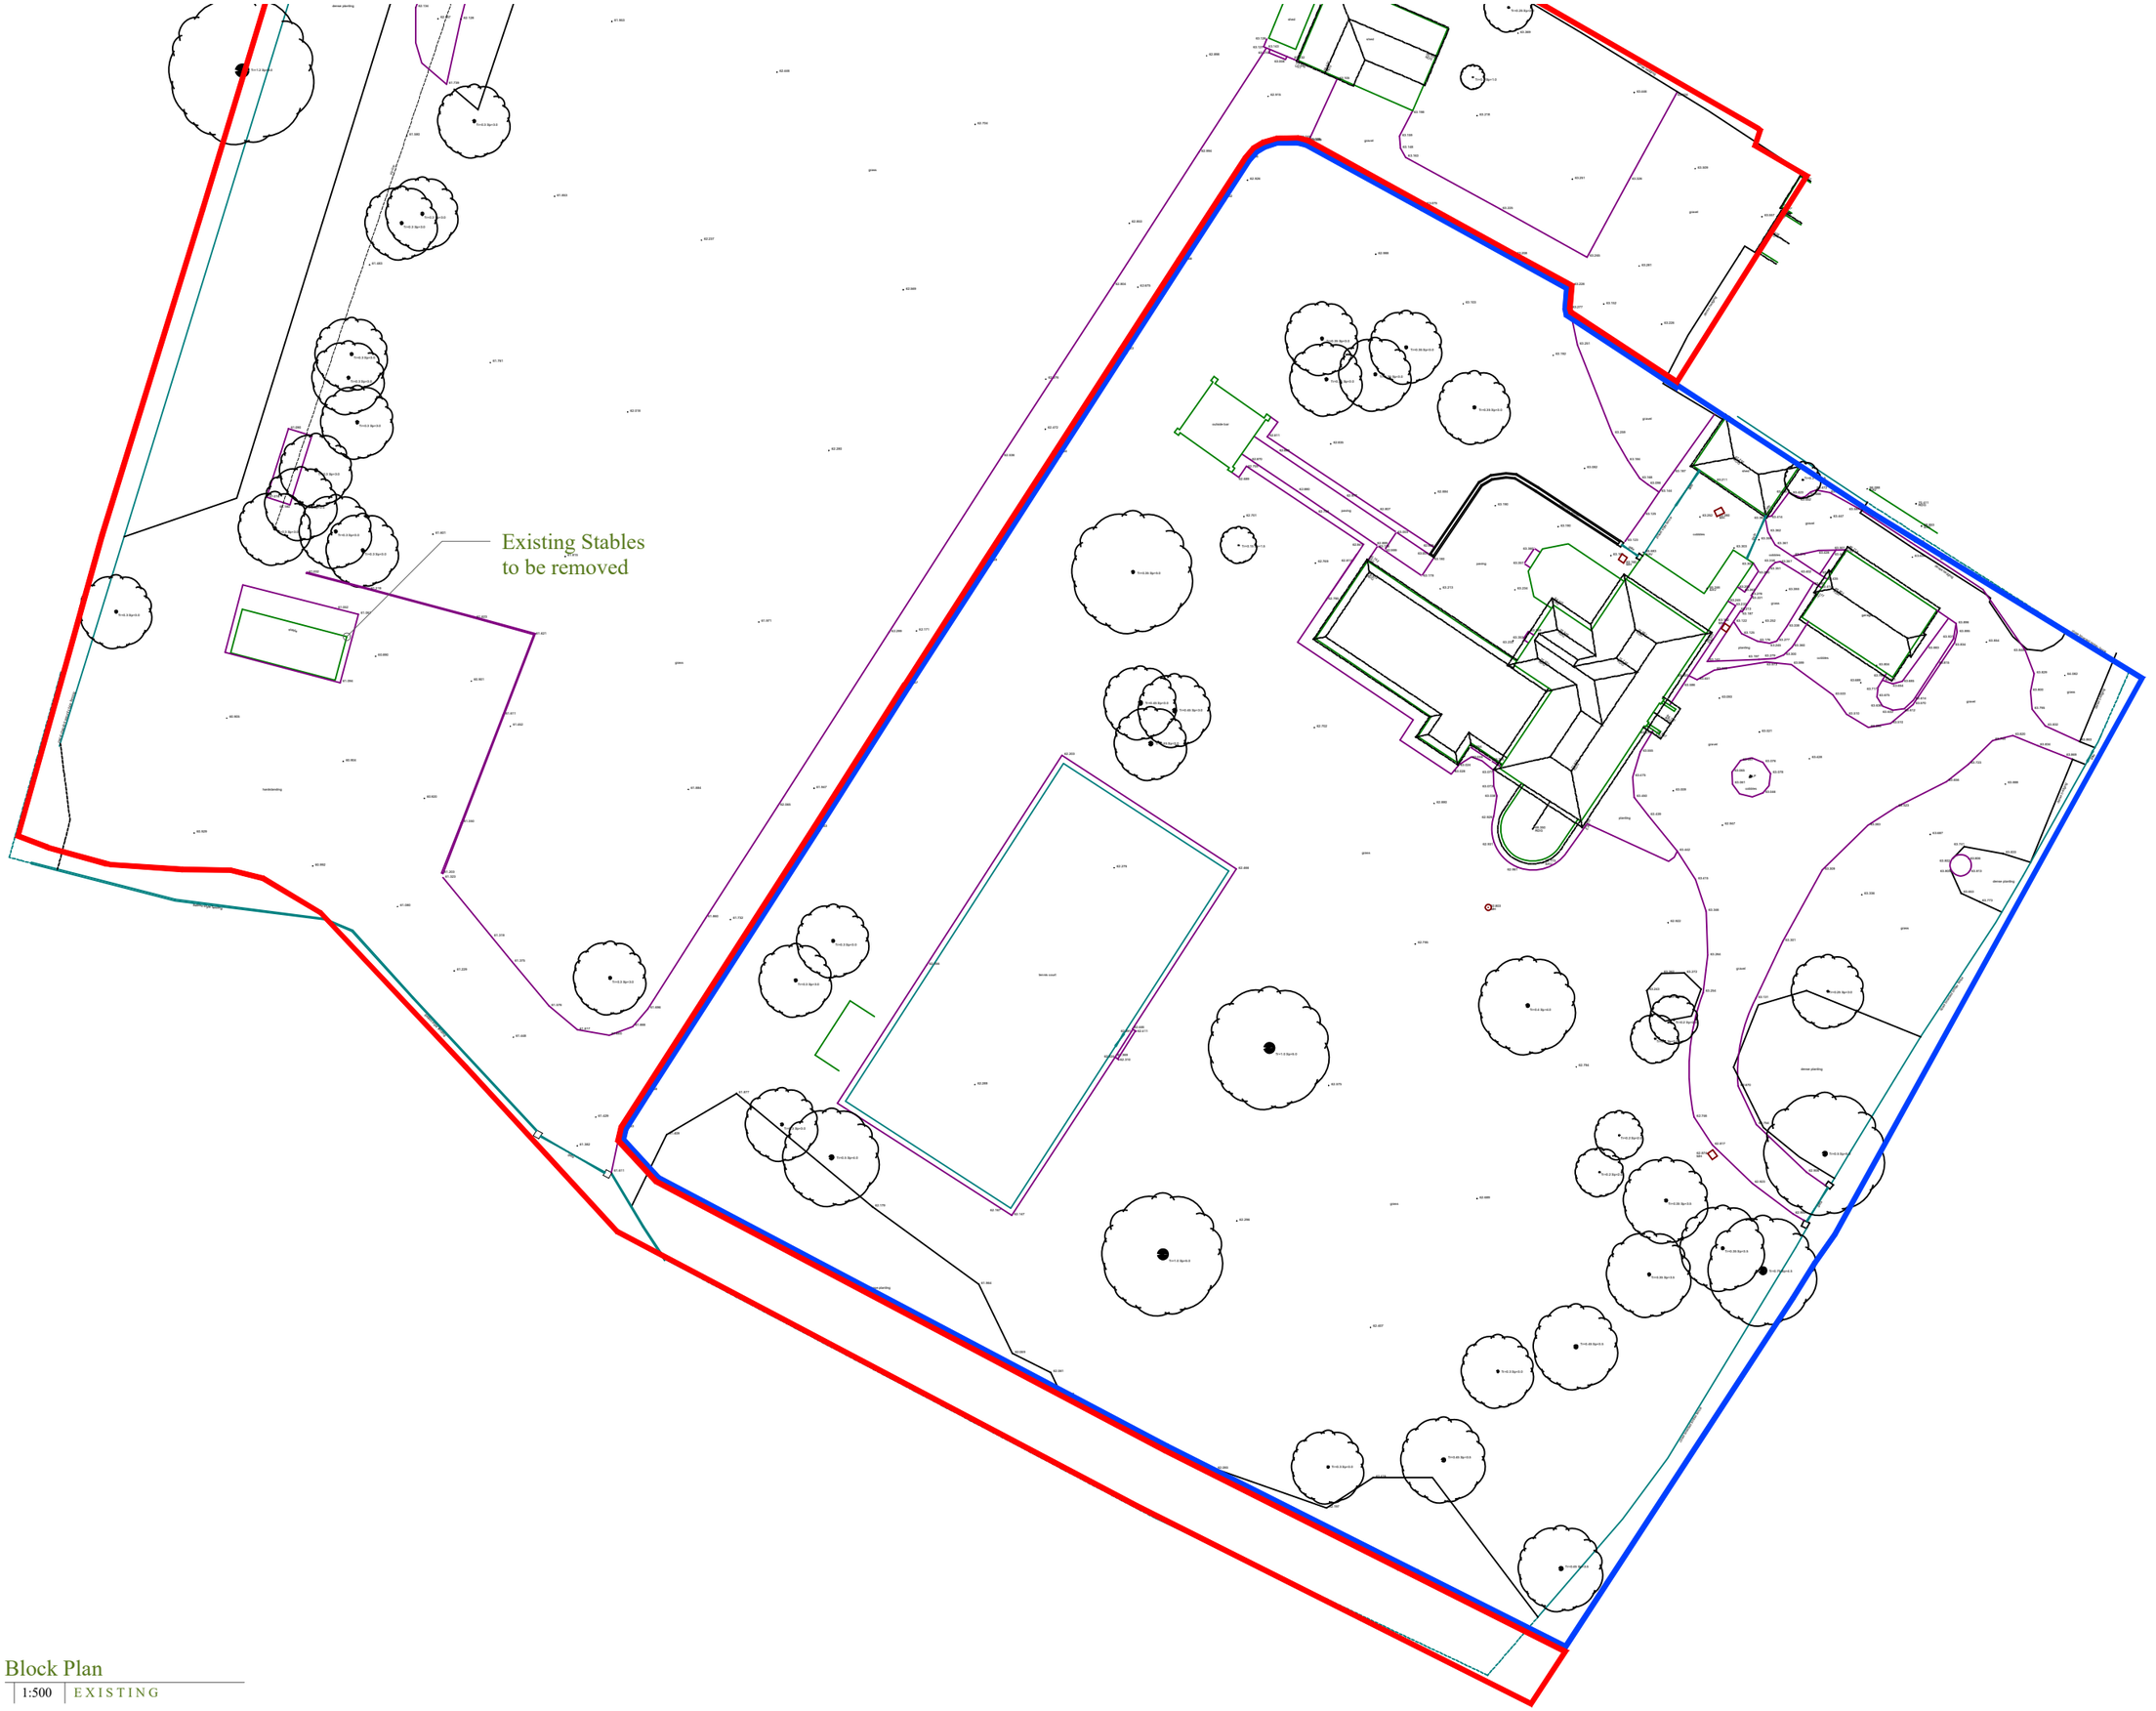


Block Plan

1:500 | EXISTING

MANORWOOD
building on tradition

Suite 114
26 The Hornet
Chichester
West Sussex
PO19 7BB

tel: 01243 201 102
email: enquiries@manorwood.co.uk
web: www.manorwood.co.uk

This drawing is the copyright of Manorwood Construction Ltd.

Do not scale from this drawing.

Exemptions to copyright and scaling apply for Local Authority planning purposes only.

All dimensions must be checked on site prior to commencement of works.

Address

Butlers Two Mile Ash Road Tower Hill Horsham RH13 0AQ

Drawing

Site Drawings:

Block Plan

Scale @ A3

1:500

Drawn:	Issued:
20.03.2024	20.03.2024
Drawn By	Checked By
MD	BK

Job No.

210504_R3

Drawing No.

210504_R3_002

Revisions:

R.0

Status

FOR COMMENT

N

1m @ 1:

50
100
200
500
1250