
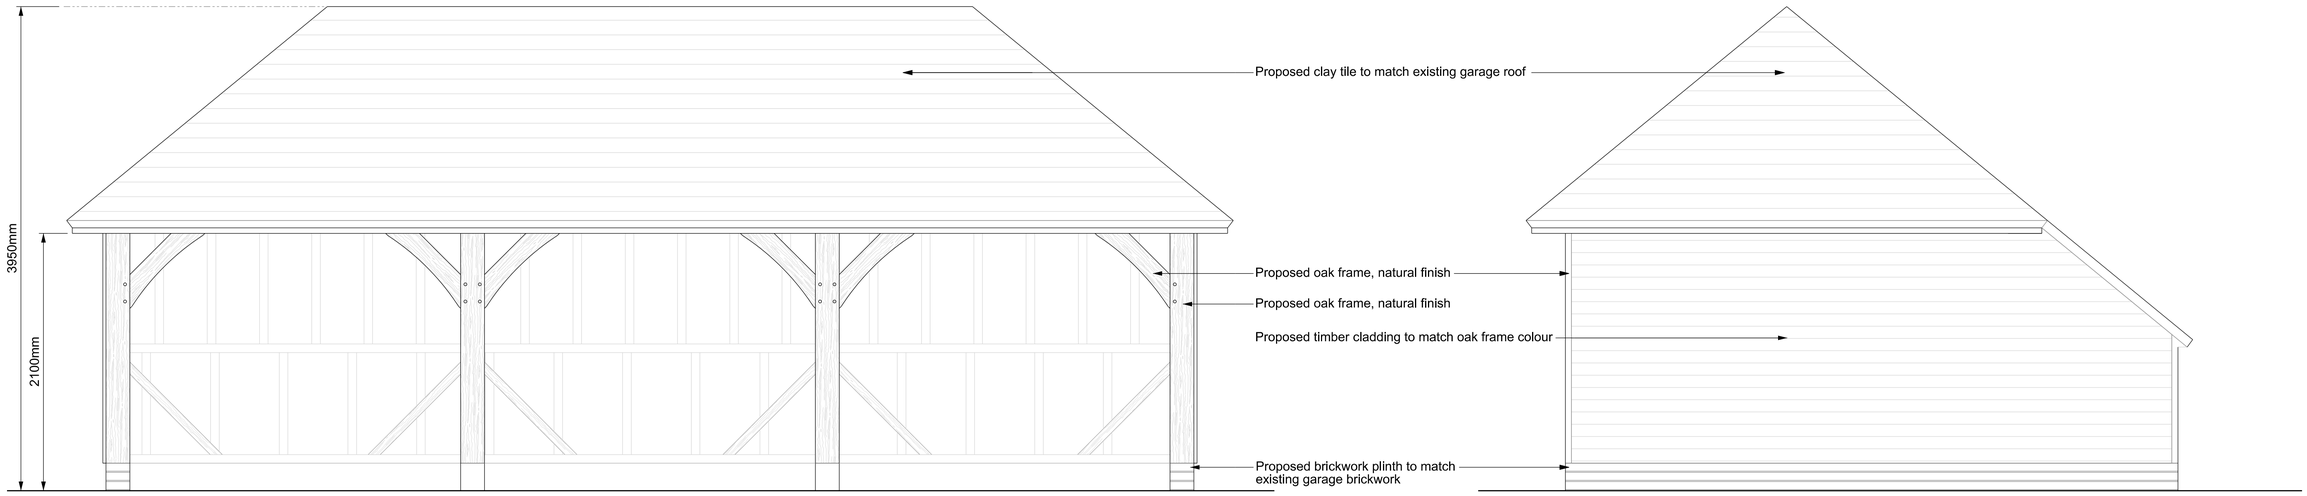


01
FRONT ELEVATION

02
SIDE ELEVATION

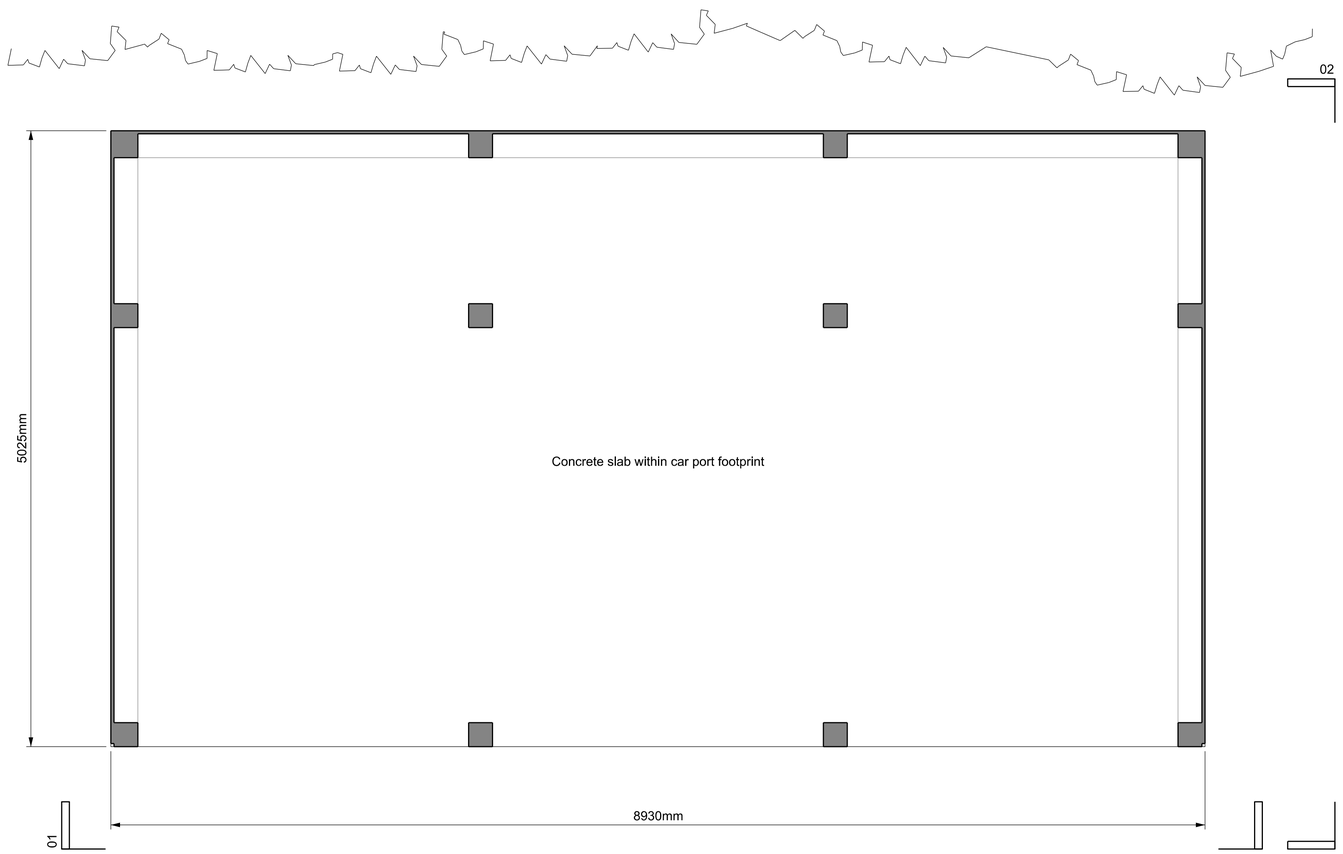

03
PLAN

Existing Fabric

Proposed Fabric

0 1 2m

revision	date	
-	07.11.2024	Issue for comment
A	20.12.24	Updated annotation

Andrew Paine Architecture
T 020 7207 5898
E studio@aparchitecture.co.uk
W www.aparchitecture.co.uk

job title
SWAINS COTTAGE

drawing title
PROPOSED CAR PORT
Plan & Elevations

scale	status
1:25 at A1; 1:50 at A3	FOR PLANNING

project	drawing	revision
24011	110	A

ALL DIMENSIONS TO BE CHECKED ON SITE. DO NOT SCALE FROM DRAWINGS.