n of ASHP (in excess of 1m from
ndary; fully compliant with
ed Development requirements)

oved to opposite side

ded

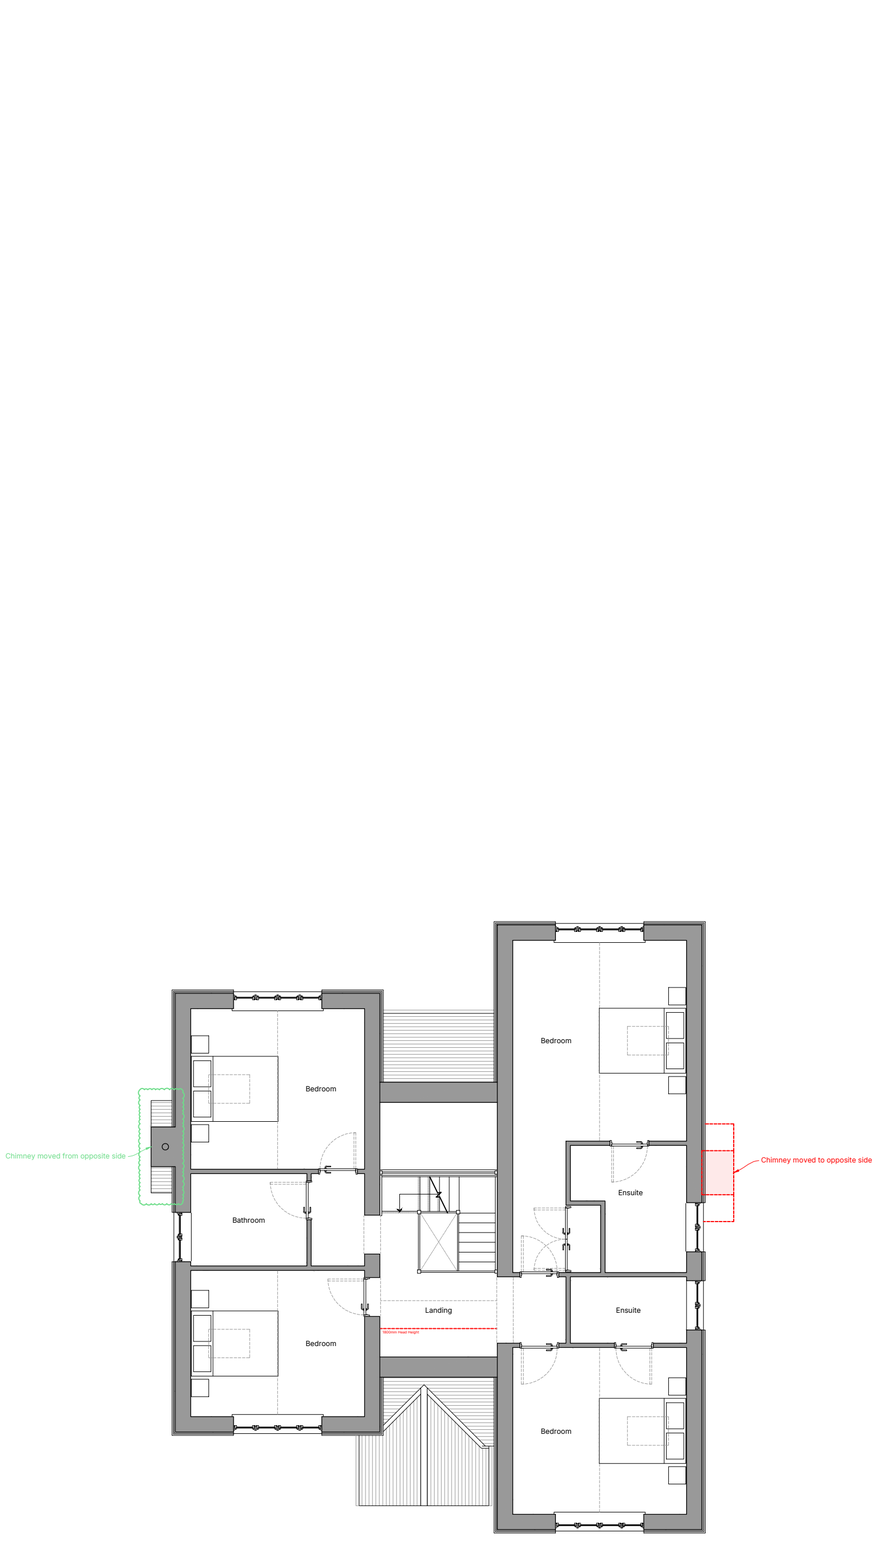


02 First Floor
Proposed Plan

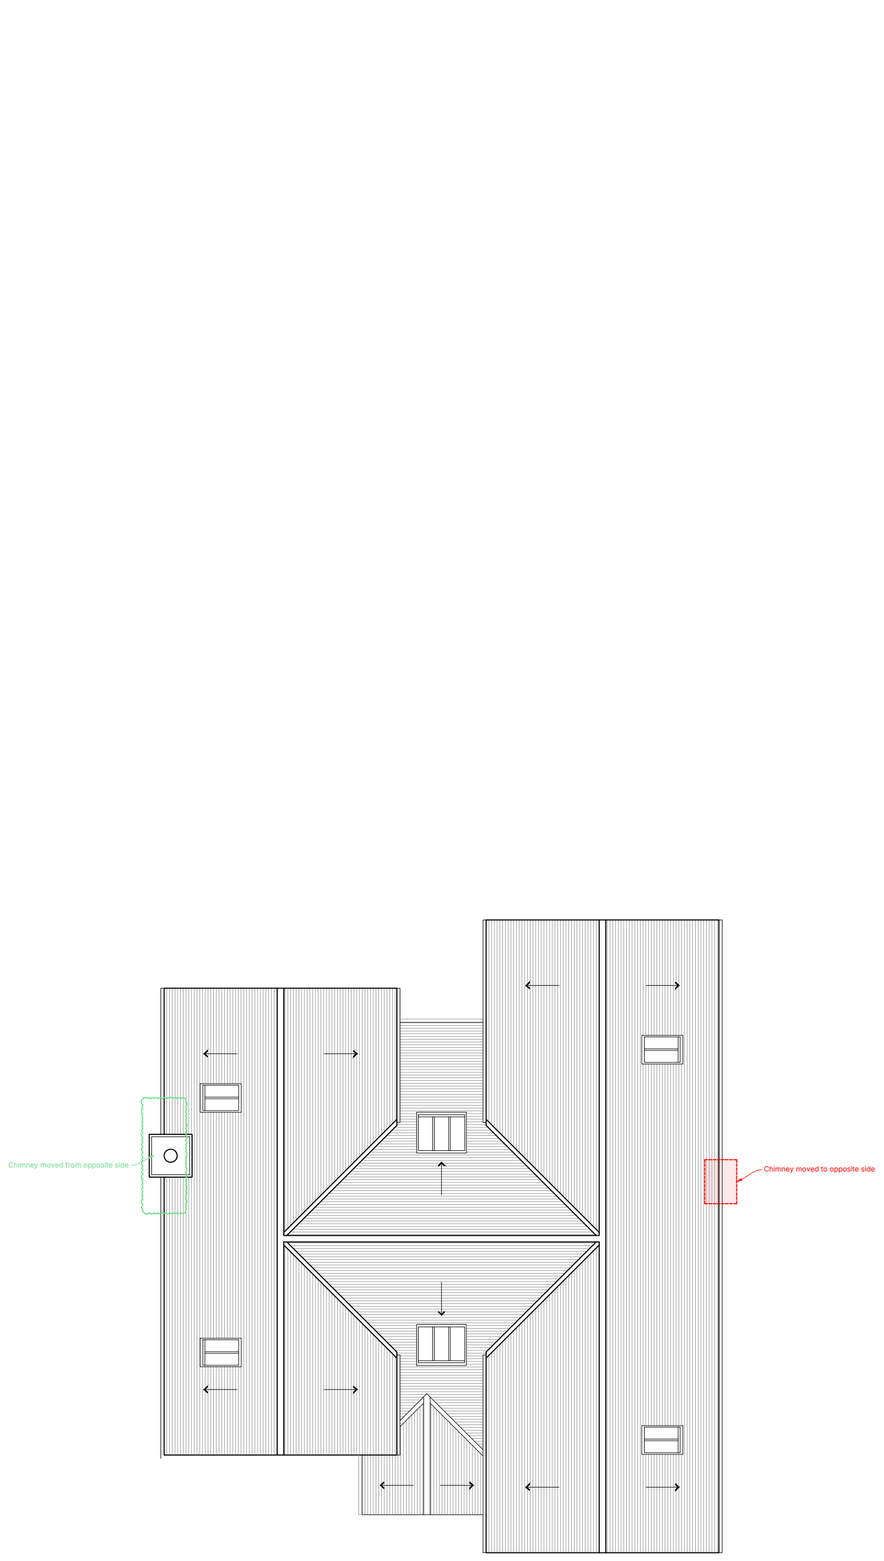


03 Roof
Proposed Plan

General Notes

Do not scale from drawings except for planning purposes – use figured dimensions only.
Errors to be reported immediately to the Architect.
To be read in conjunction with all relevant consultants drawings.
All dimensions to be checked on site.
Work to be carried out in accordance with by-laws and regulations of local authorities and statutory undertakers.

Drawing Key

Feature removed

Feature added

Minor Material Amendment to DC/21/2209

1.0 2.0 4.0m

Paper Architecture

71 – 75 Shelton Street
London WC2H 9JQ
020 8088 5055
www.paperarchitecture.co.uk

Project
Rudgwick

Project Number
042.1

Client
B. Forsyth

© Paper Architecture Limited

Drawing Name
Proposed GA Plans

Drawing Number
P200

| | |
|---|---|
| Date | 08.04.2024 |
| Scale / Format | 1:100 / A1 |
| Drawn / Checked | SR |
| Drawing Status | Preliminary |

Issue
01