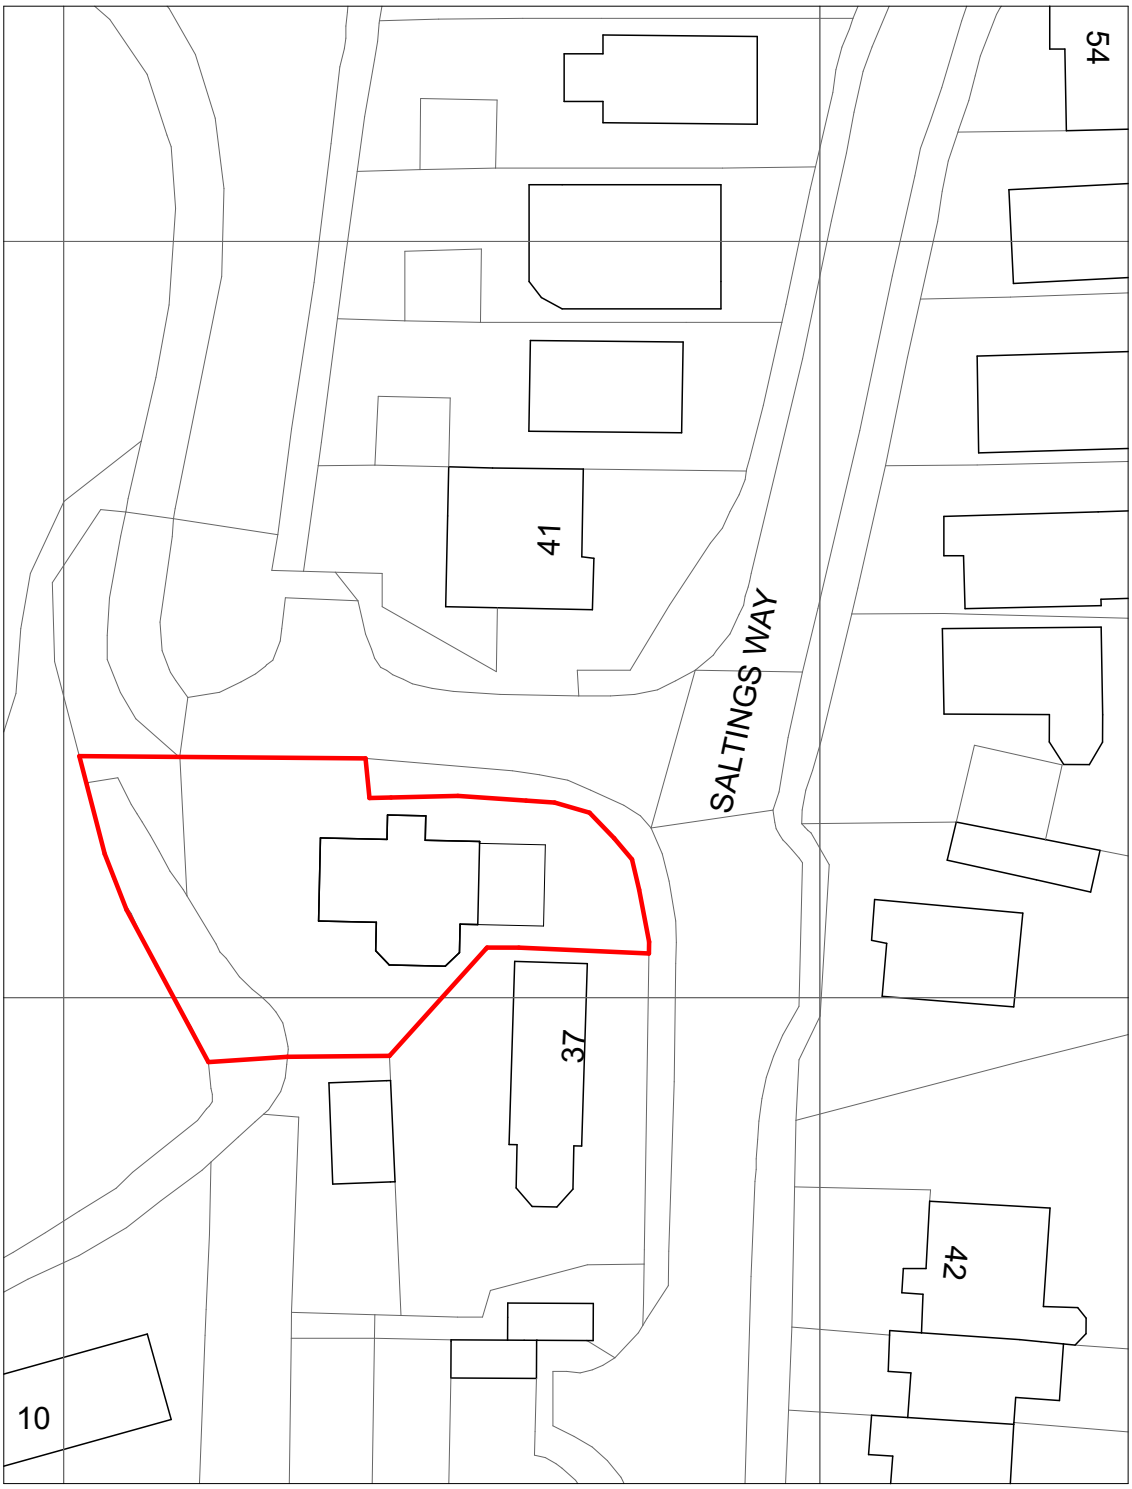


MGI ARCHITECTURE

Client

ANTHONY FOSTER

Drawing Title

Proposed Block Plan

Drawing Scale

1:500

Drawing ID

PL-02

Rev B - 09/09/2025 - Footprint reduced

39 SALTINGS WAY

Upper Beeding, BN44 3JH

Scale 1:500

5 0 5 10 15 20 25m

© This drawing remains the property of MGI Architecture ltd. and shall not be copied without prior written consent.

All dimensions to be checked on site and any discrepancies to be reported before work commences.