



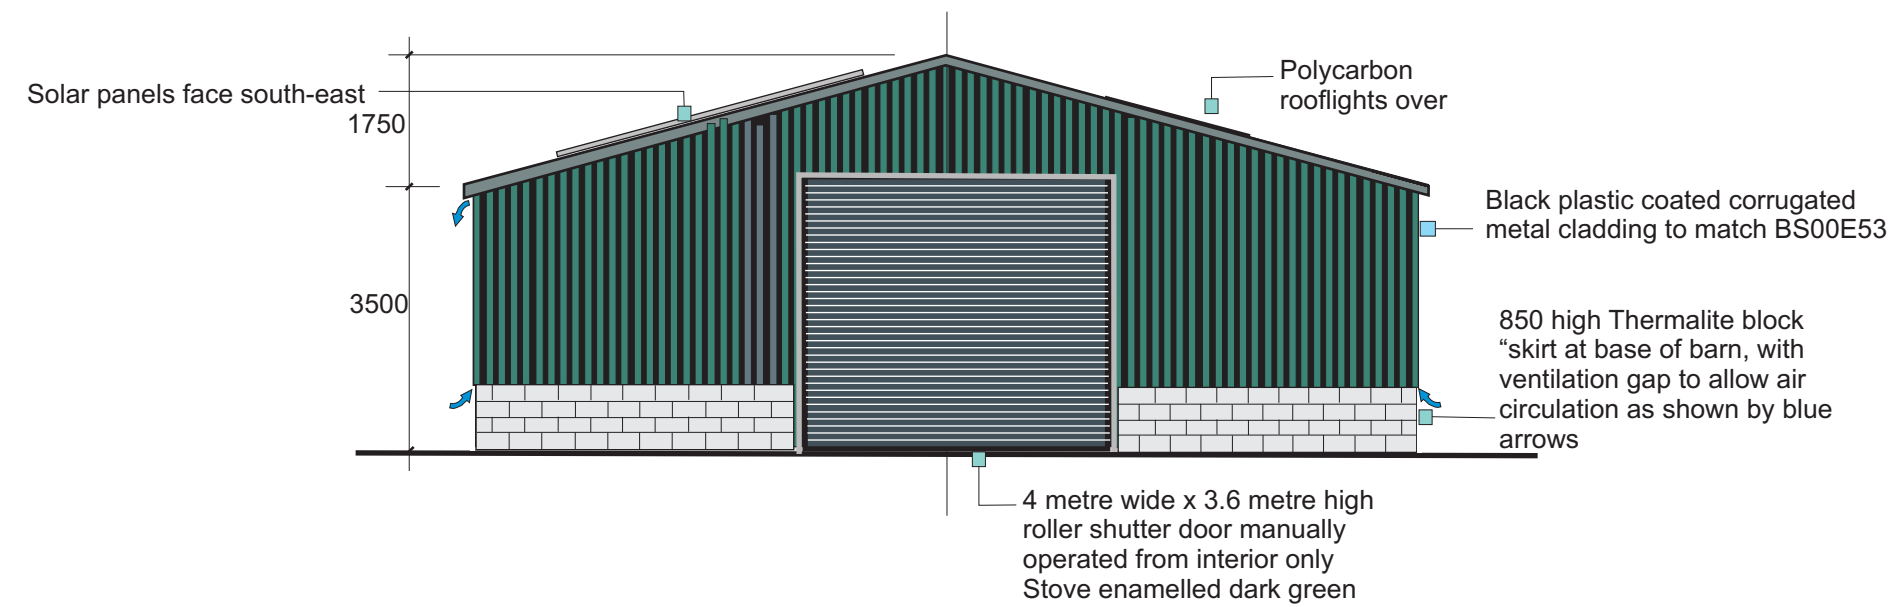

**FARM MACHINERY STORE
ELEVATION FACING SOUTH-EAST**

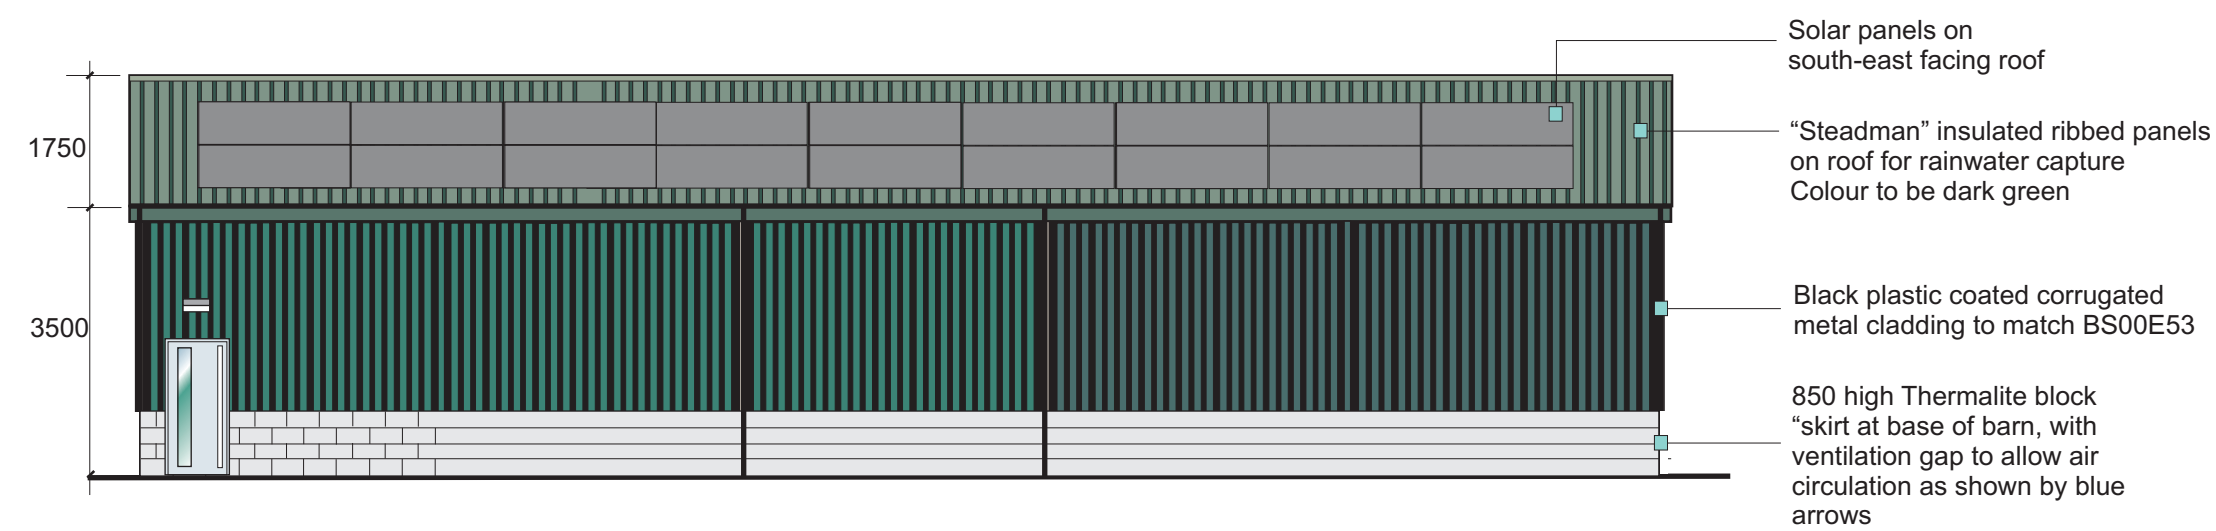

**FARM MACHINERY STORE
ELEVATION FACING SOUTH-EAST**



SECTION 73A PLANNING APPLICATION


Schedule of revisions to original approval under Ref: DC/23/1325:

MACHINERY STORE & HAY BARN

- 1) Staff access door re-positioned on elevation facing south-west.
- 2) Roller shutter main door replaces sliding doors.
- 3) Timber cladding replaced with black corrugated metal panelling with Thermalie block skirt.
- 4) Mezzanine hay store & office level added.

Scale Bar

Scale ~ 1:100 @ A2

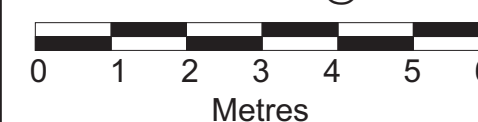

EQUINE REHABILITATION FACILITY
12, GHYLL HOUSE FARM
BROADWATER LANE
COPSALE
RH13 6QW

Description : Machine Store Plans
Scale: 1:100 @ A2
Drg No: MBP/2607 - 02
Drawn By: MB-P
Date: 15-07-26

BARN/STORE 2