


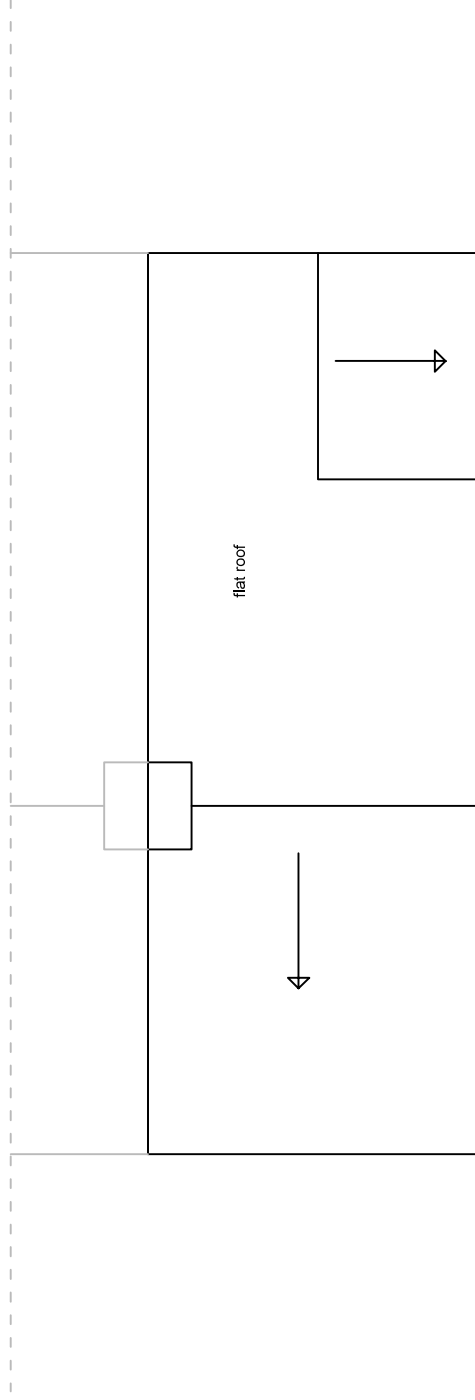

roof plan

0 _____ 5