


Middle Mare Cottage greenhouse

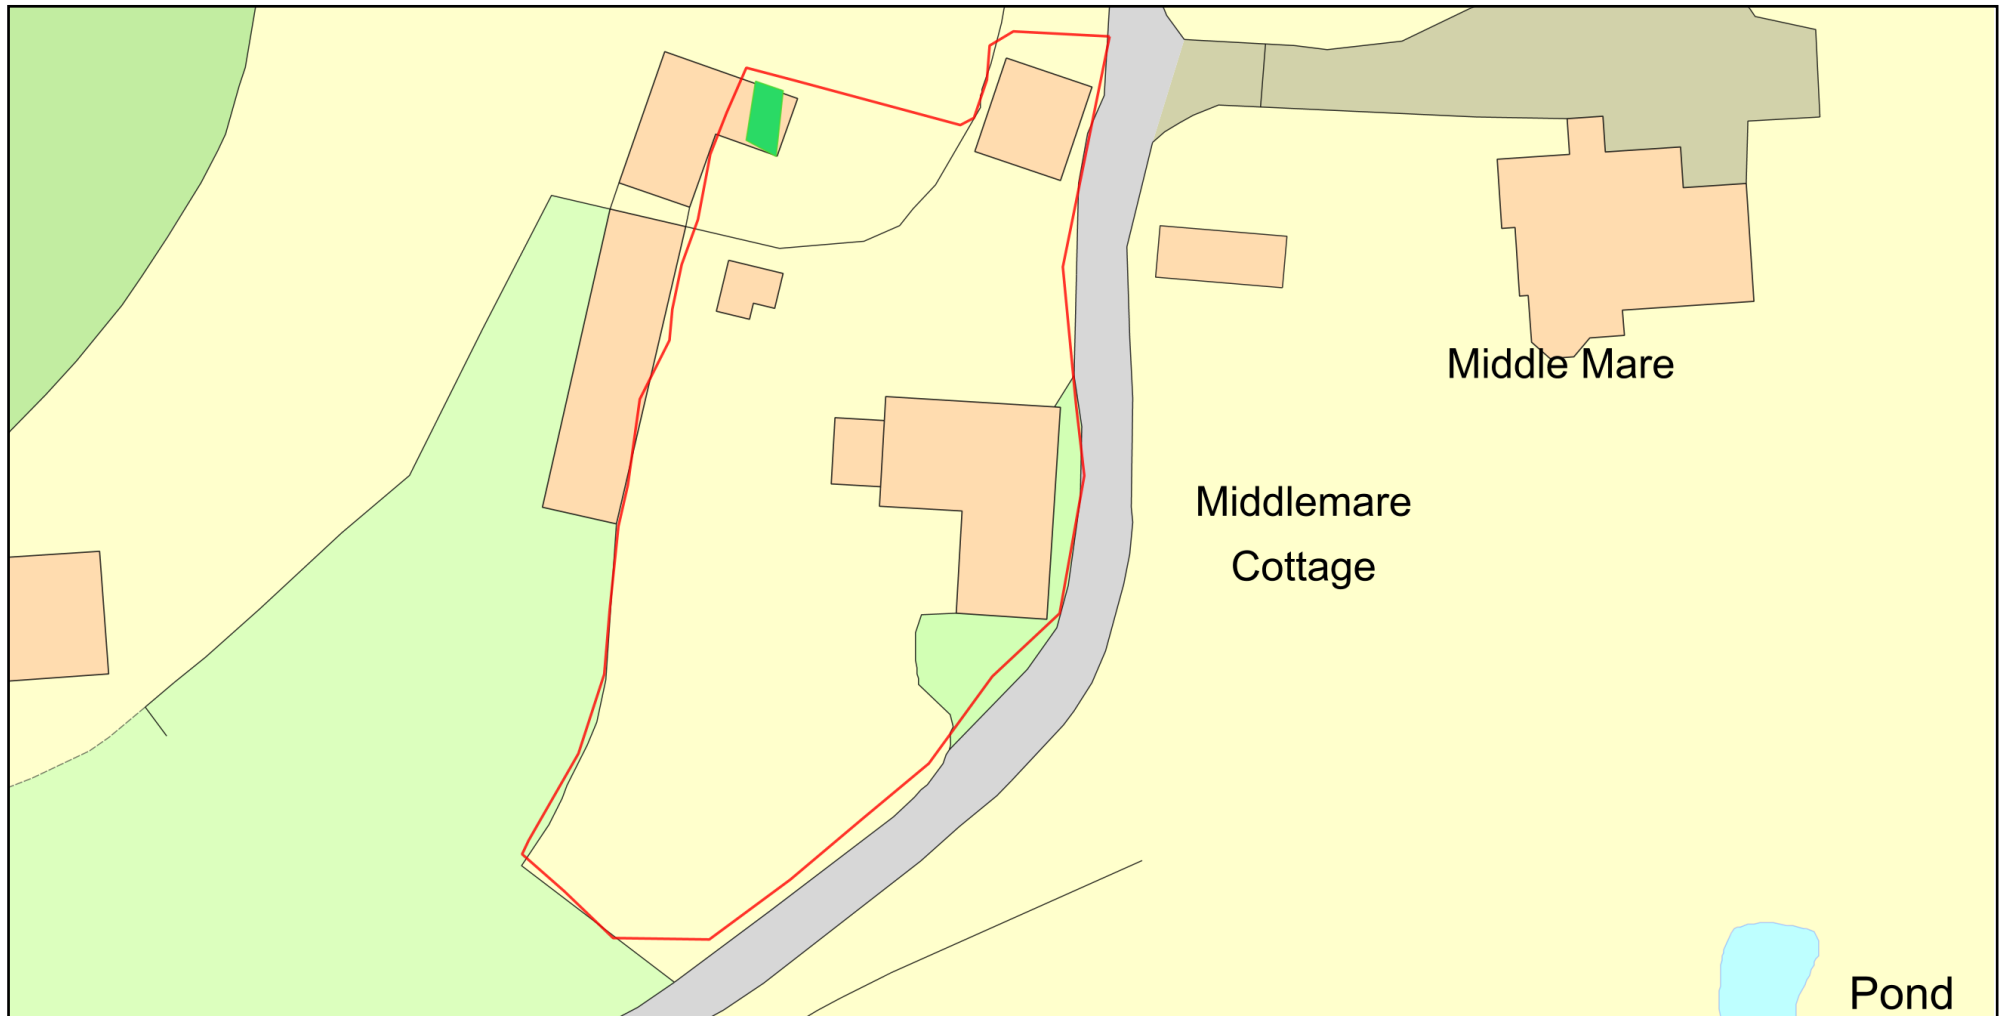

0 20
Metres



Plan Produced for: Mre Benedicte Fulton

Date Produced: 25 Mar 2026

Plan Reference Number: TQRQM26084160050303

Scale: 1:500 @ A4

© Crown copyright and database rights 2025 OS 100042766

