

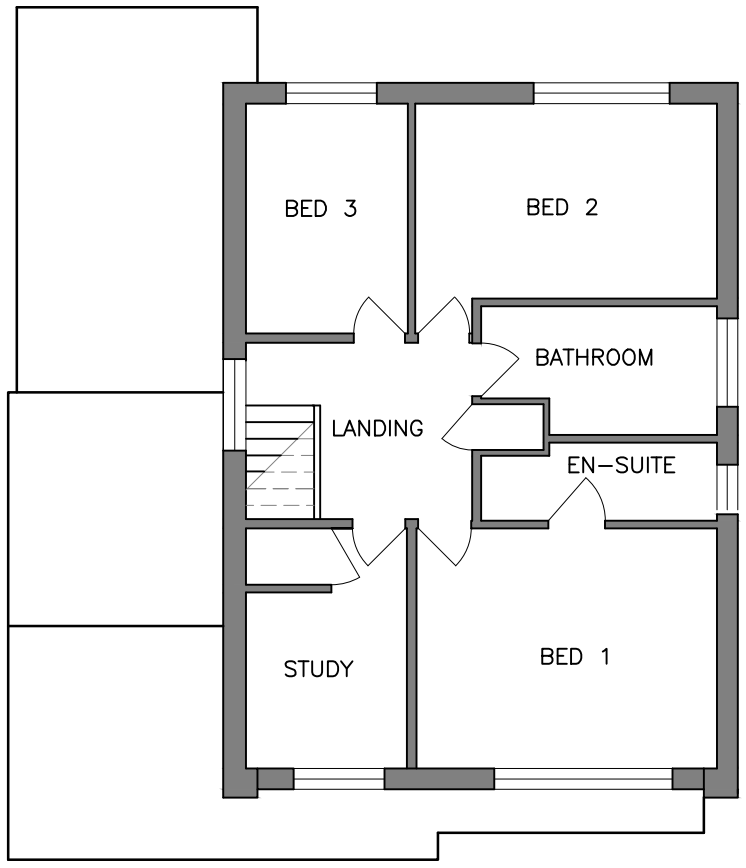


EXISTING FIRST FLOOR PLAN

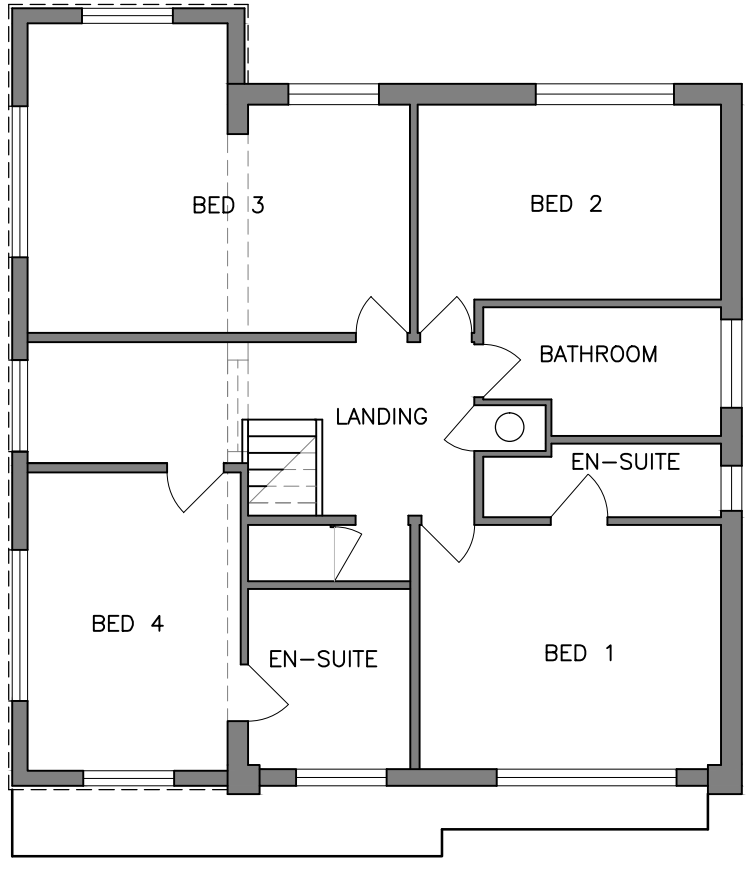

PROPOSED FIRST FLOOR PLAN

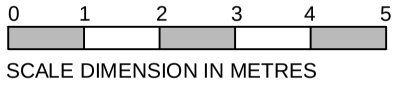

Carmichael Building Design Ltd.
Rosemary Cottage Pound Lane Mannings Heath
Horsham West Sussex RH13 6JL
t: 01403 252794

Client
Mr Wendy Fraser

Project
7 Whytings
Mannings Heath
Horsham RH13 6JZ

Drawing Title
Existing and Proposed
First Floor Plan

Sheet size A3
Scale 1:100

RevA Issued for approval	02.07.2025
Rev– Issued for comments	28.06.2025

Drawing No. 26003

Rev. A