

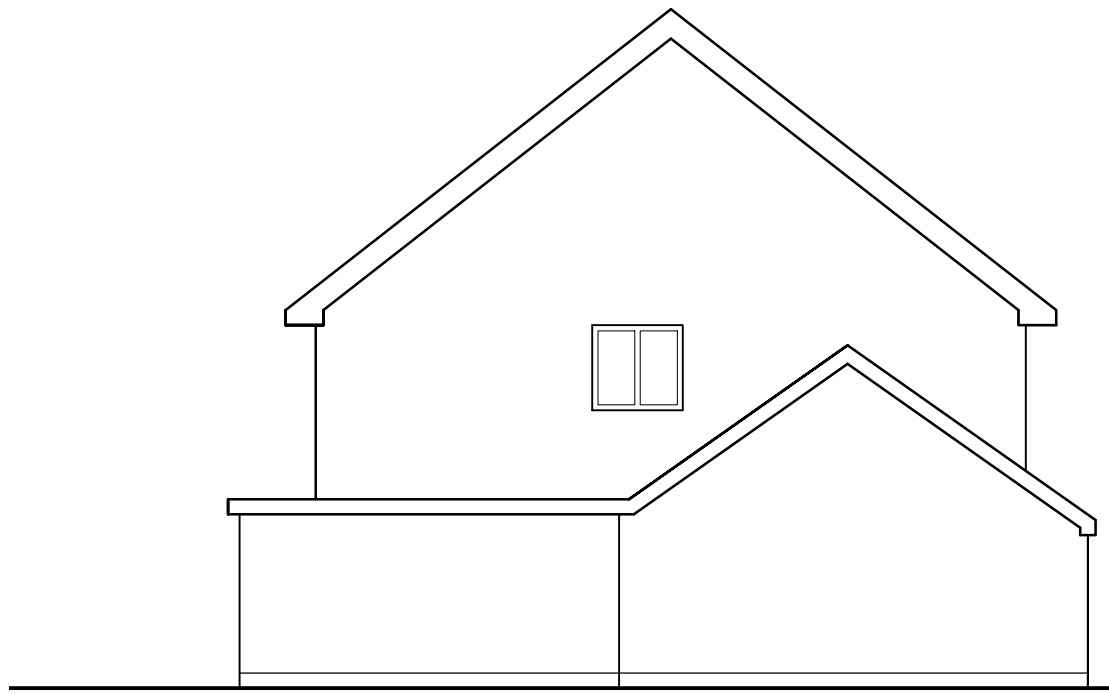



EXISTING EAST ELEVATION

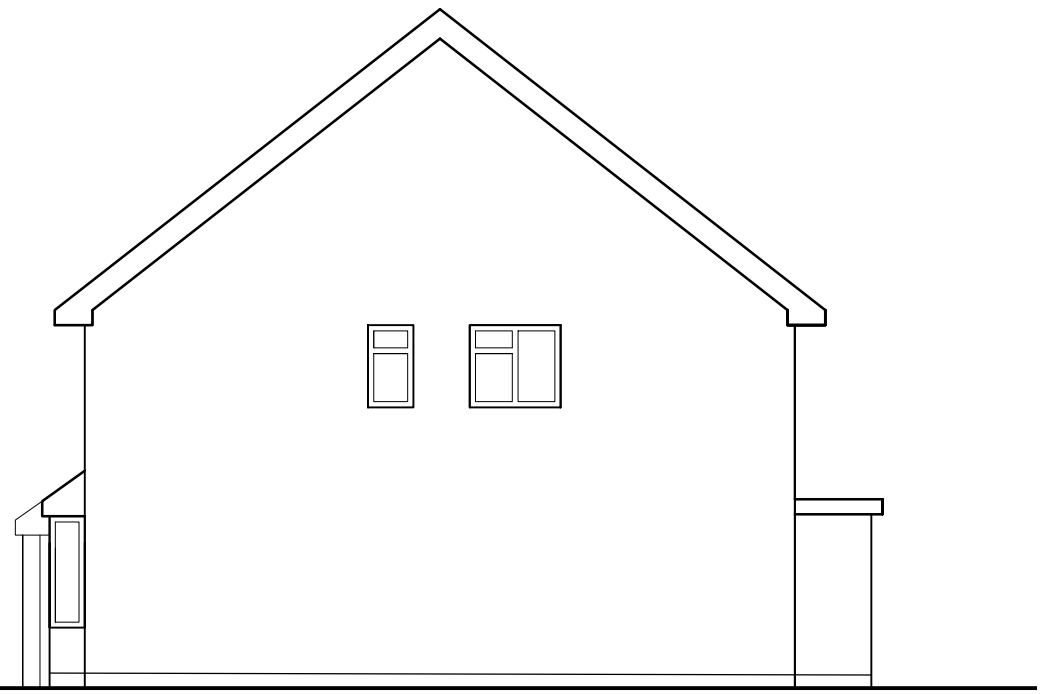

EXISTING WEST ELEVATION

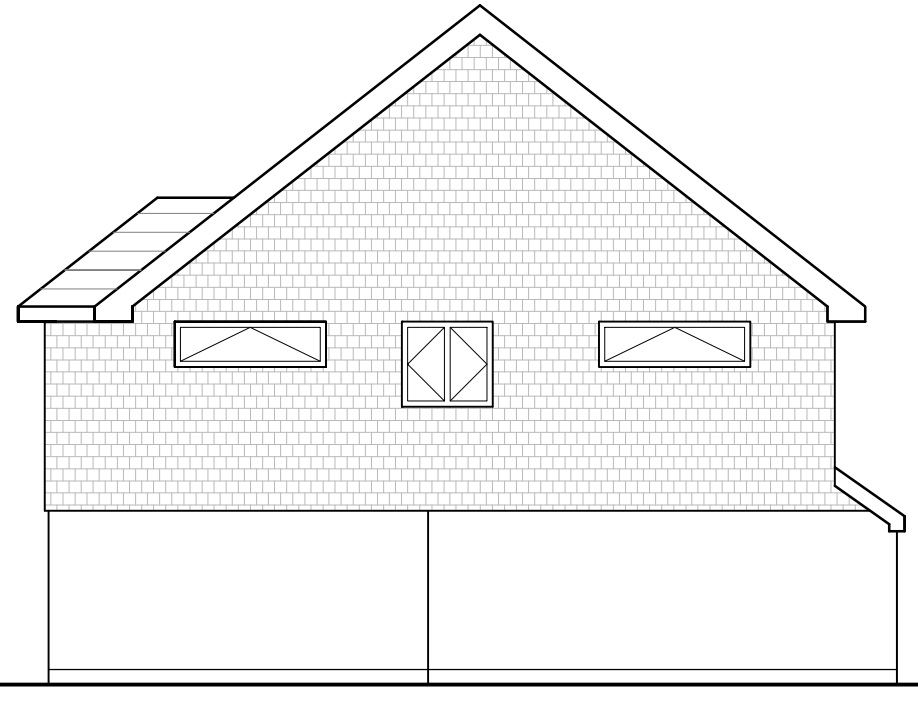

PROPOSED EAST ELEVATION

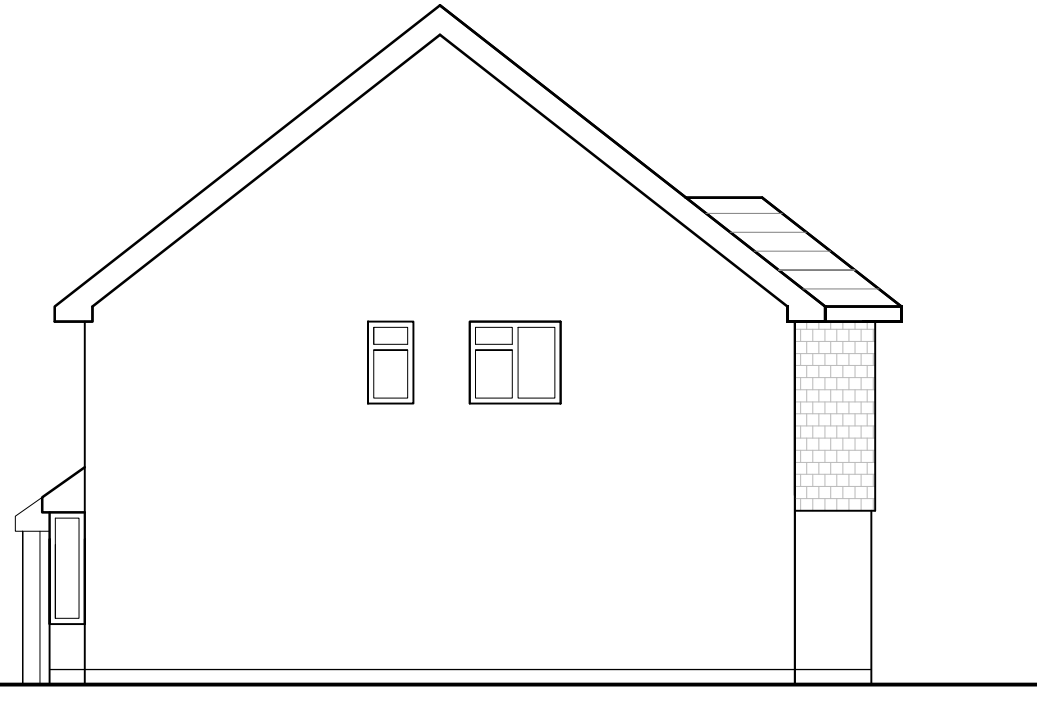

PROPOSED WEST ELEVATION

0 1 2 3 4 5

SCALE DIMENSION IN METRES

Carmichael Building Design Ltd.

Rosemary Cottage Pound Lane Mannings Heath
Horsham West Sussex RH13 6JL
t: 01403 252794

Client
Mr Wendy Fraser

Project
7 Whytings
Mannings Heath
Horsham RH13 6JZ

Drawing Title
Existing and Proposed
Side Elevations

Sheet size A3
Scale 1:100

RevA Issued for approval 02.07.2025	
Rev– Issued for comments 28.06.2025	
Drawing No. 26002	Rev. A