Scale
1000 mm

SIDE ELEVATION

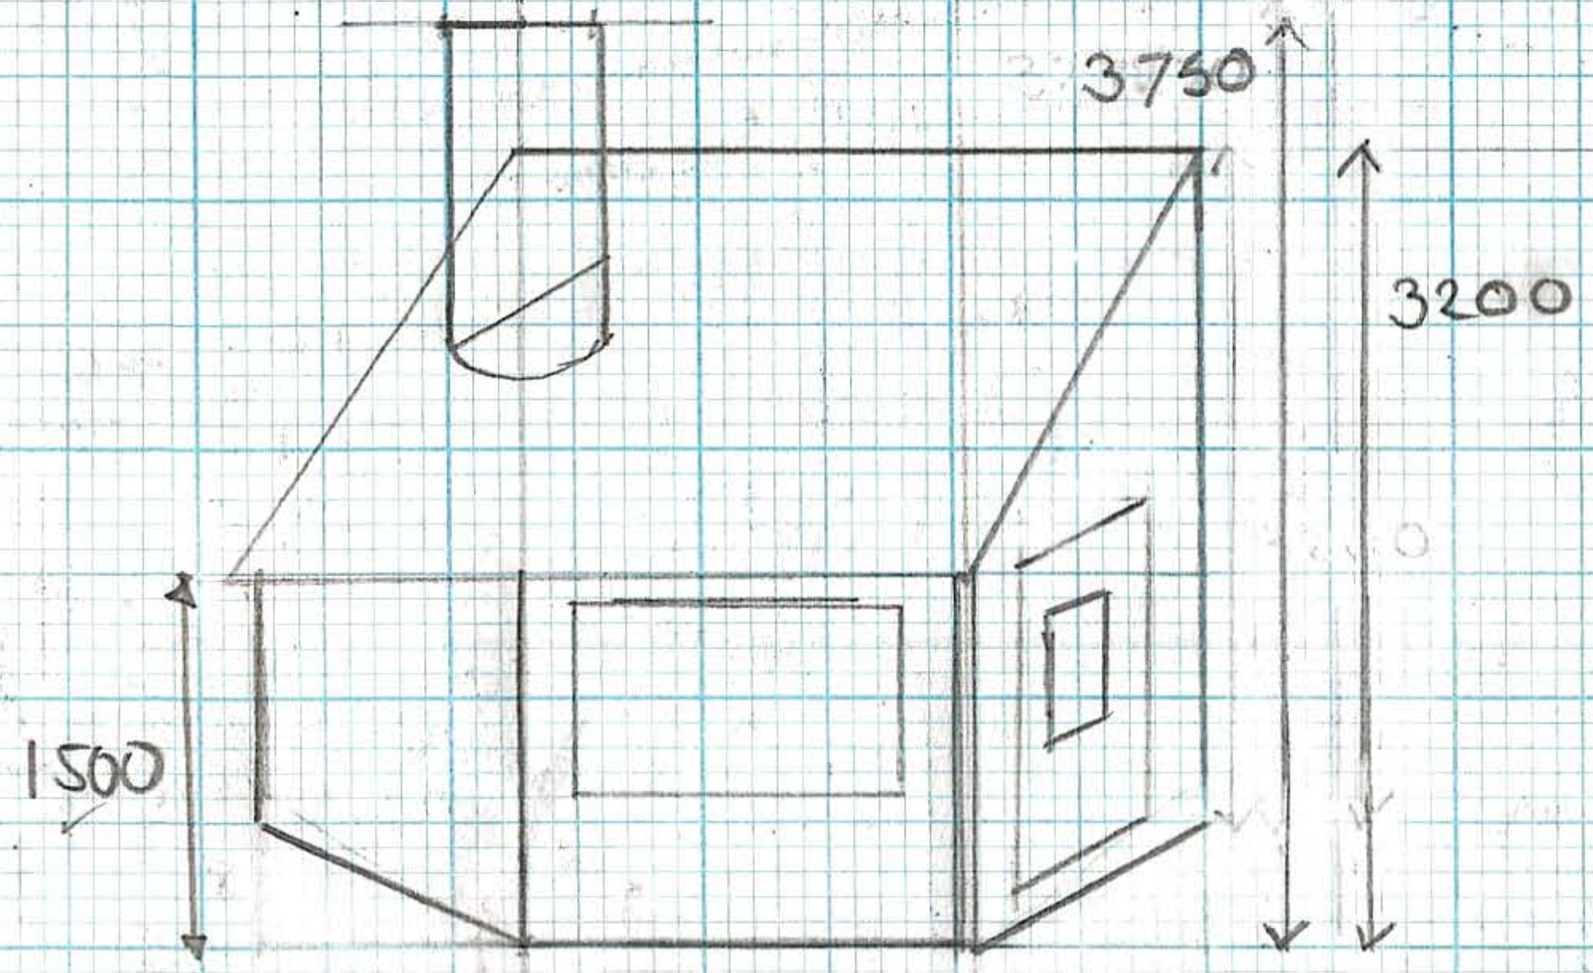

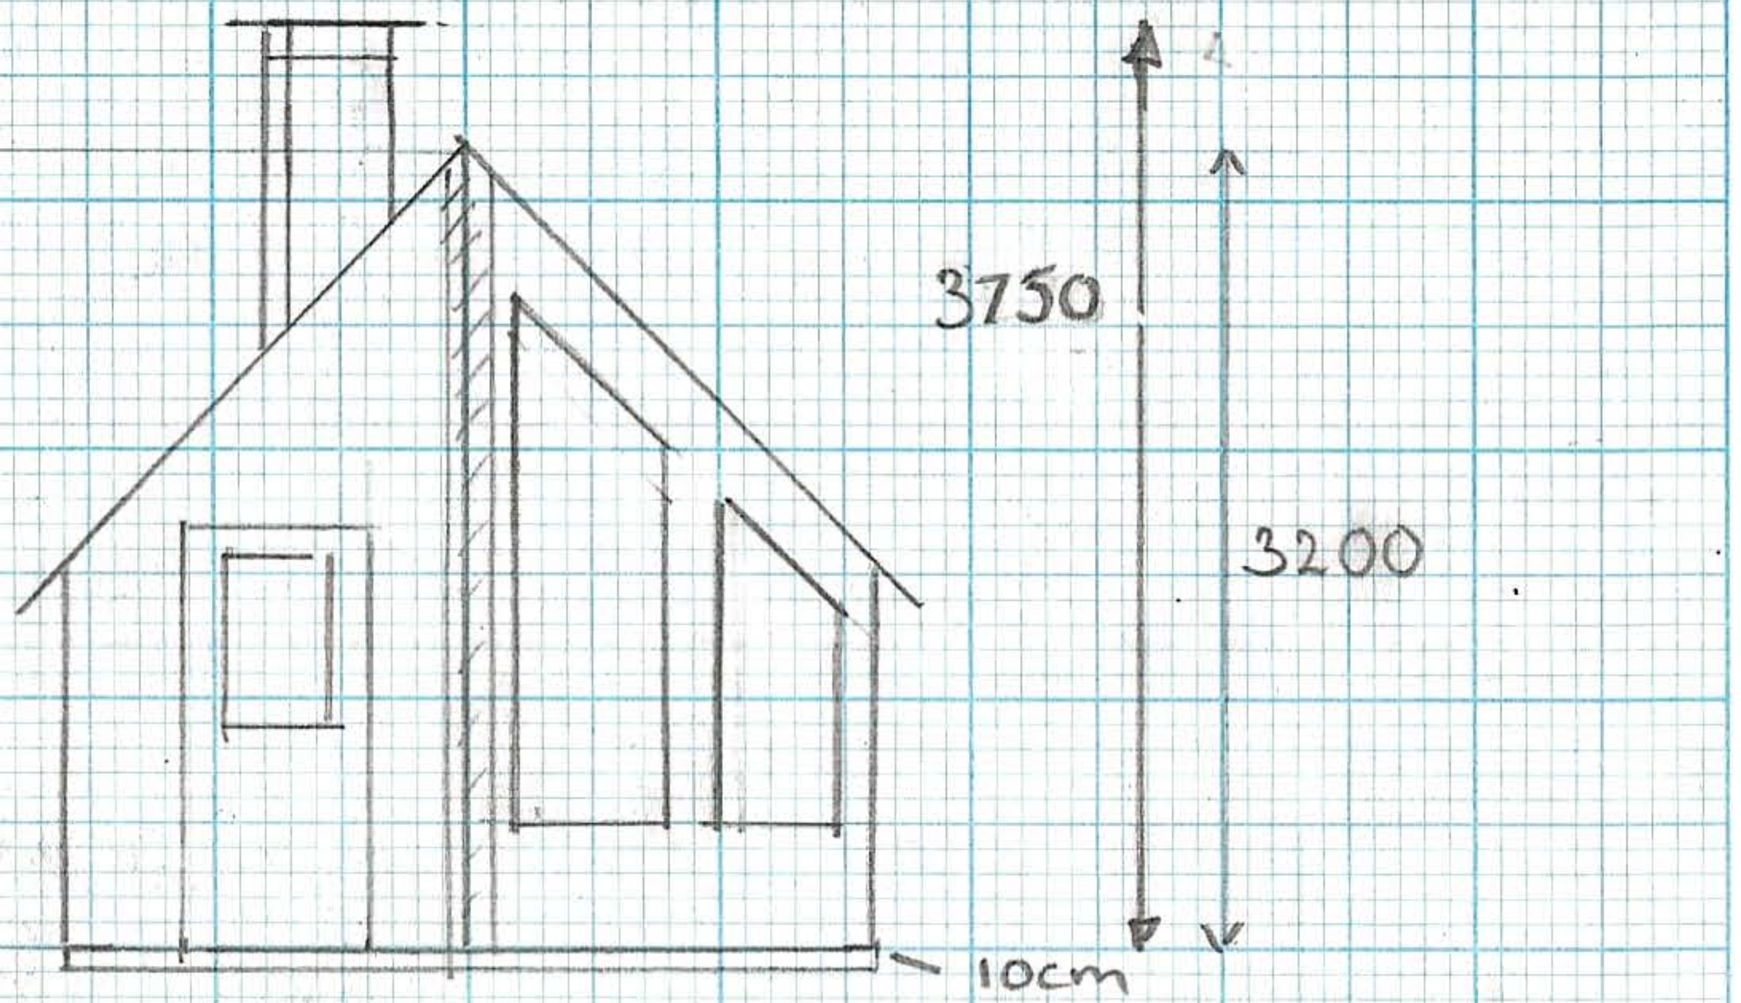

FRONT ELEVATION

The building is on 100mm high decking

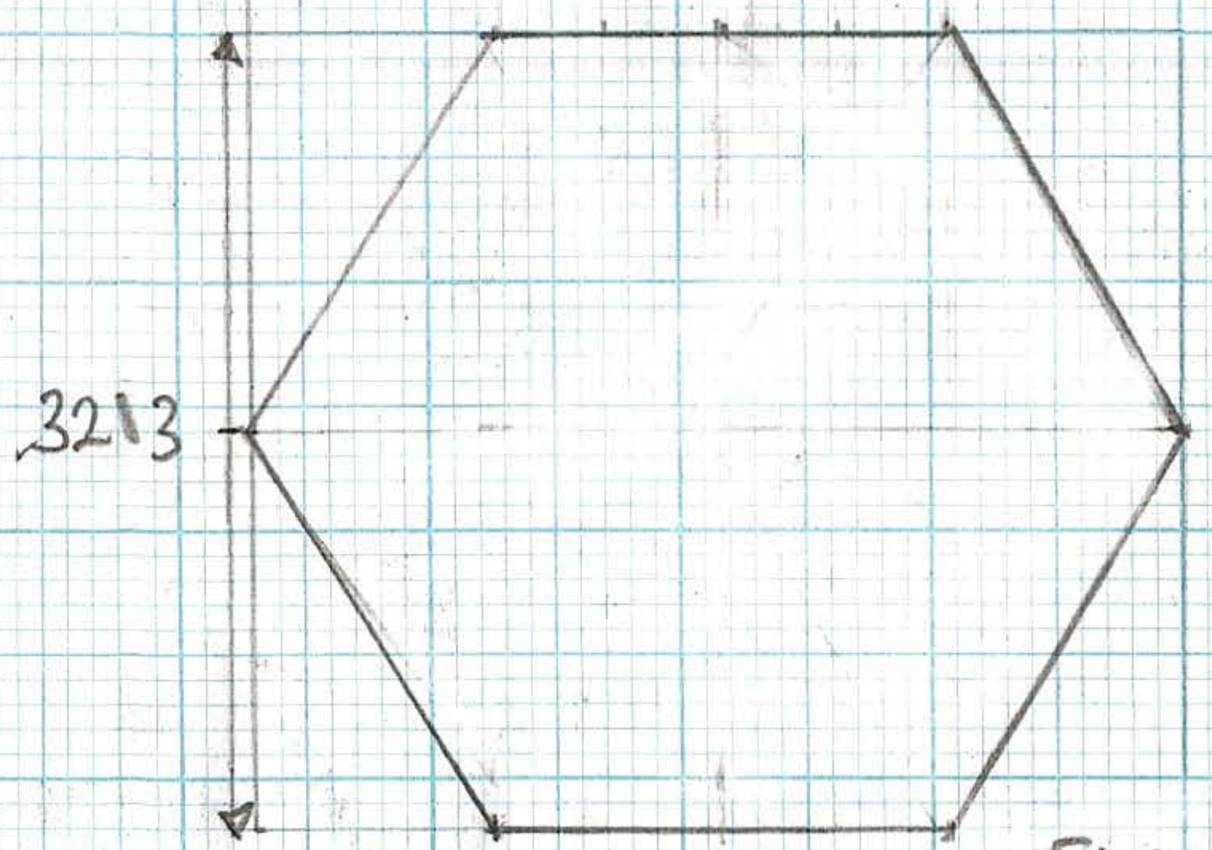

FLOOR PLAN

Scale 1:50

GARDEN BUILDING

48 BROADWOOD CLOSE
HORSHAM
WEST SUSSEX
RH12 4JY

V2