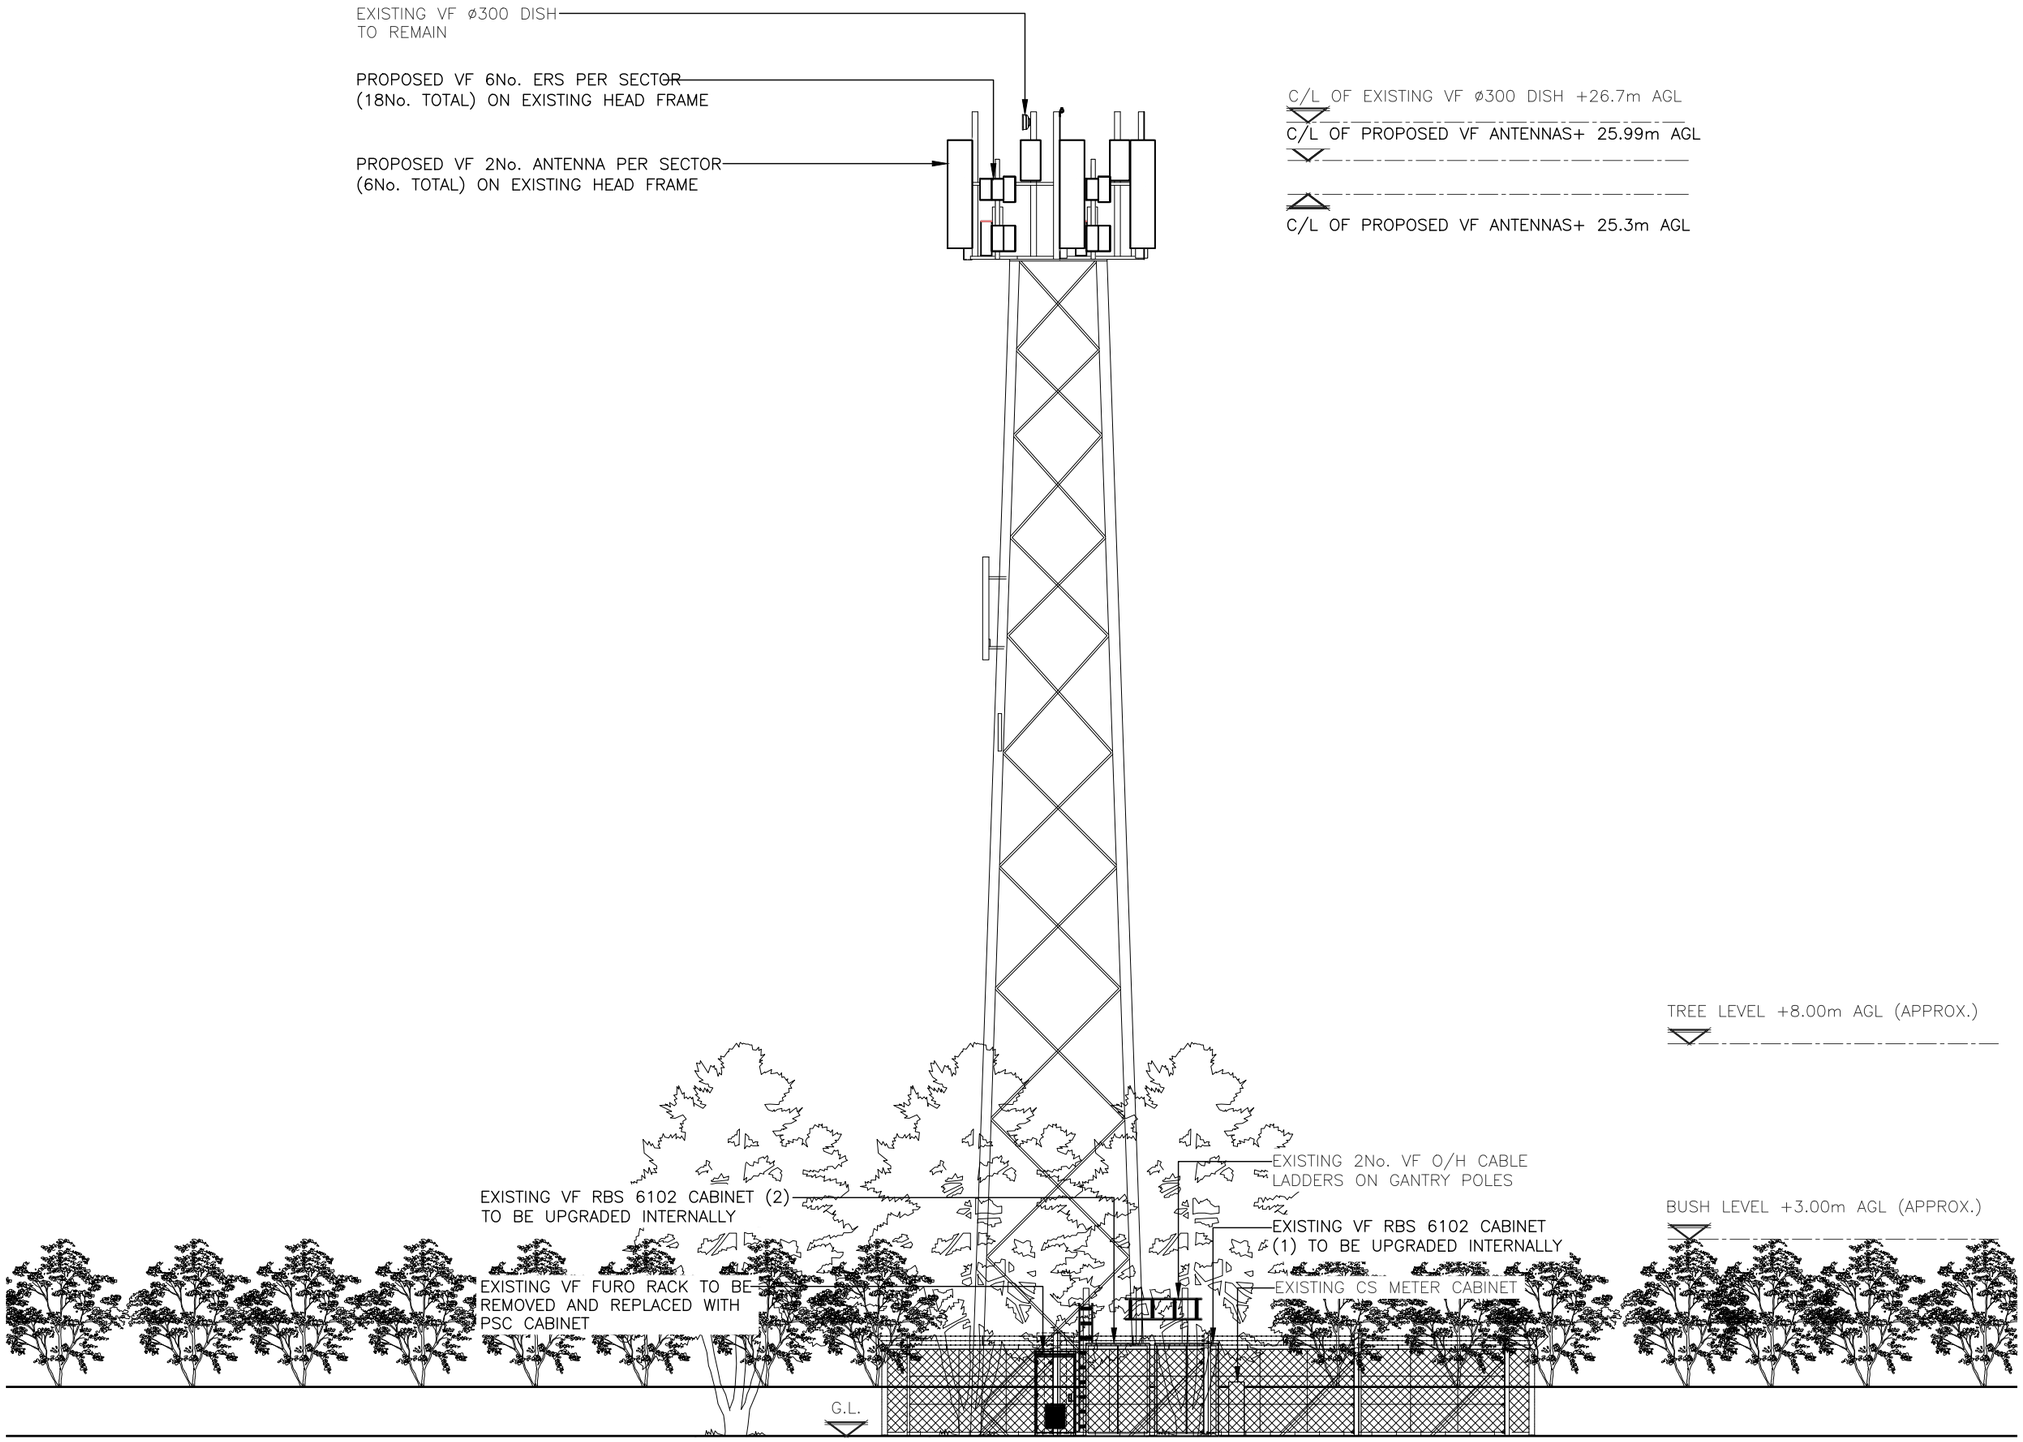

PROPOSED WEST ELEVATION
(1:100)

0 1 2 3 4 5m
1:100

ALL DIMENSIONS ARE IN mm UNLESS NOTED OTHERWISE

N.G.R E: 509016 N: 125158

NOTES:

REV	MODIFICATION	BY	CH	DATE
1A	ISSUED FOR PLANNING	GL	WD	07.03.25

circet UK
Unit 27F-G, Hartlebury Trading Estate, Crown Lane, Hartlebury, Worcestershire, DY10 4JD

cornerstone

Cell Name	Opt.
BTCR MAST	–

Cell ID No

CSID	✓	VF	✓	VM02
12146326		4188_22		1356
Project No.	–	N/A	–	N/A
–		–		–

Site Address / Contact Details

BROOKERS ROAD
BILLINGSHURST
WEST SUSSEX
ENGLAND
RH14 9GH

Drawing Title: PROPOSED SITE ELEVATION

Purpose of issue: PLANNING — Dwg Rev: 1A

Drawing Number: 301

Surveyed By:	Original Sheet Size:	Pack Issue:
UK AIRCOMMS	A3	1A

Drawn:	Date:	Checked:	Date:
GL	07.03.25	WD	07.03.25