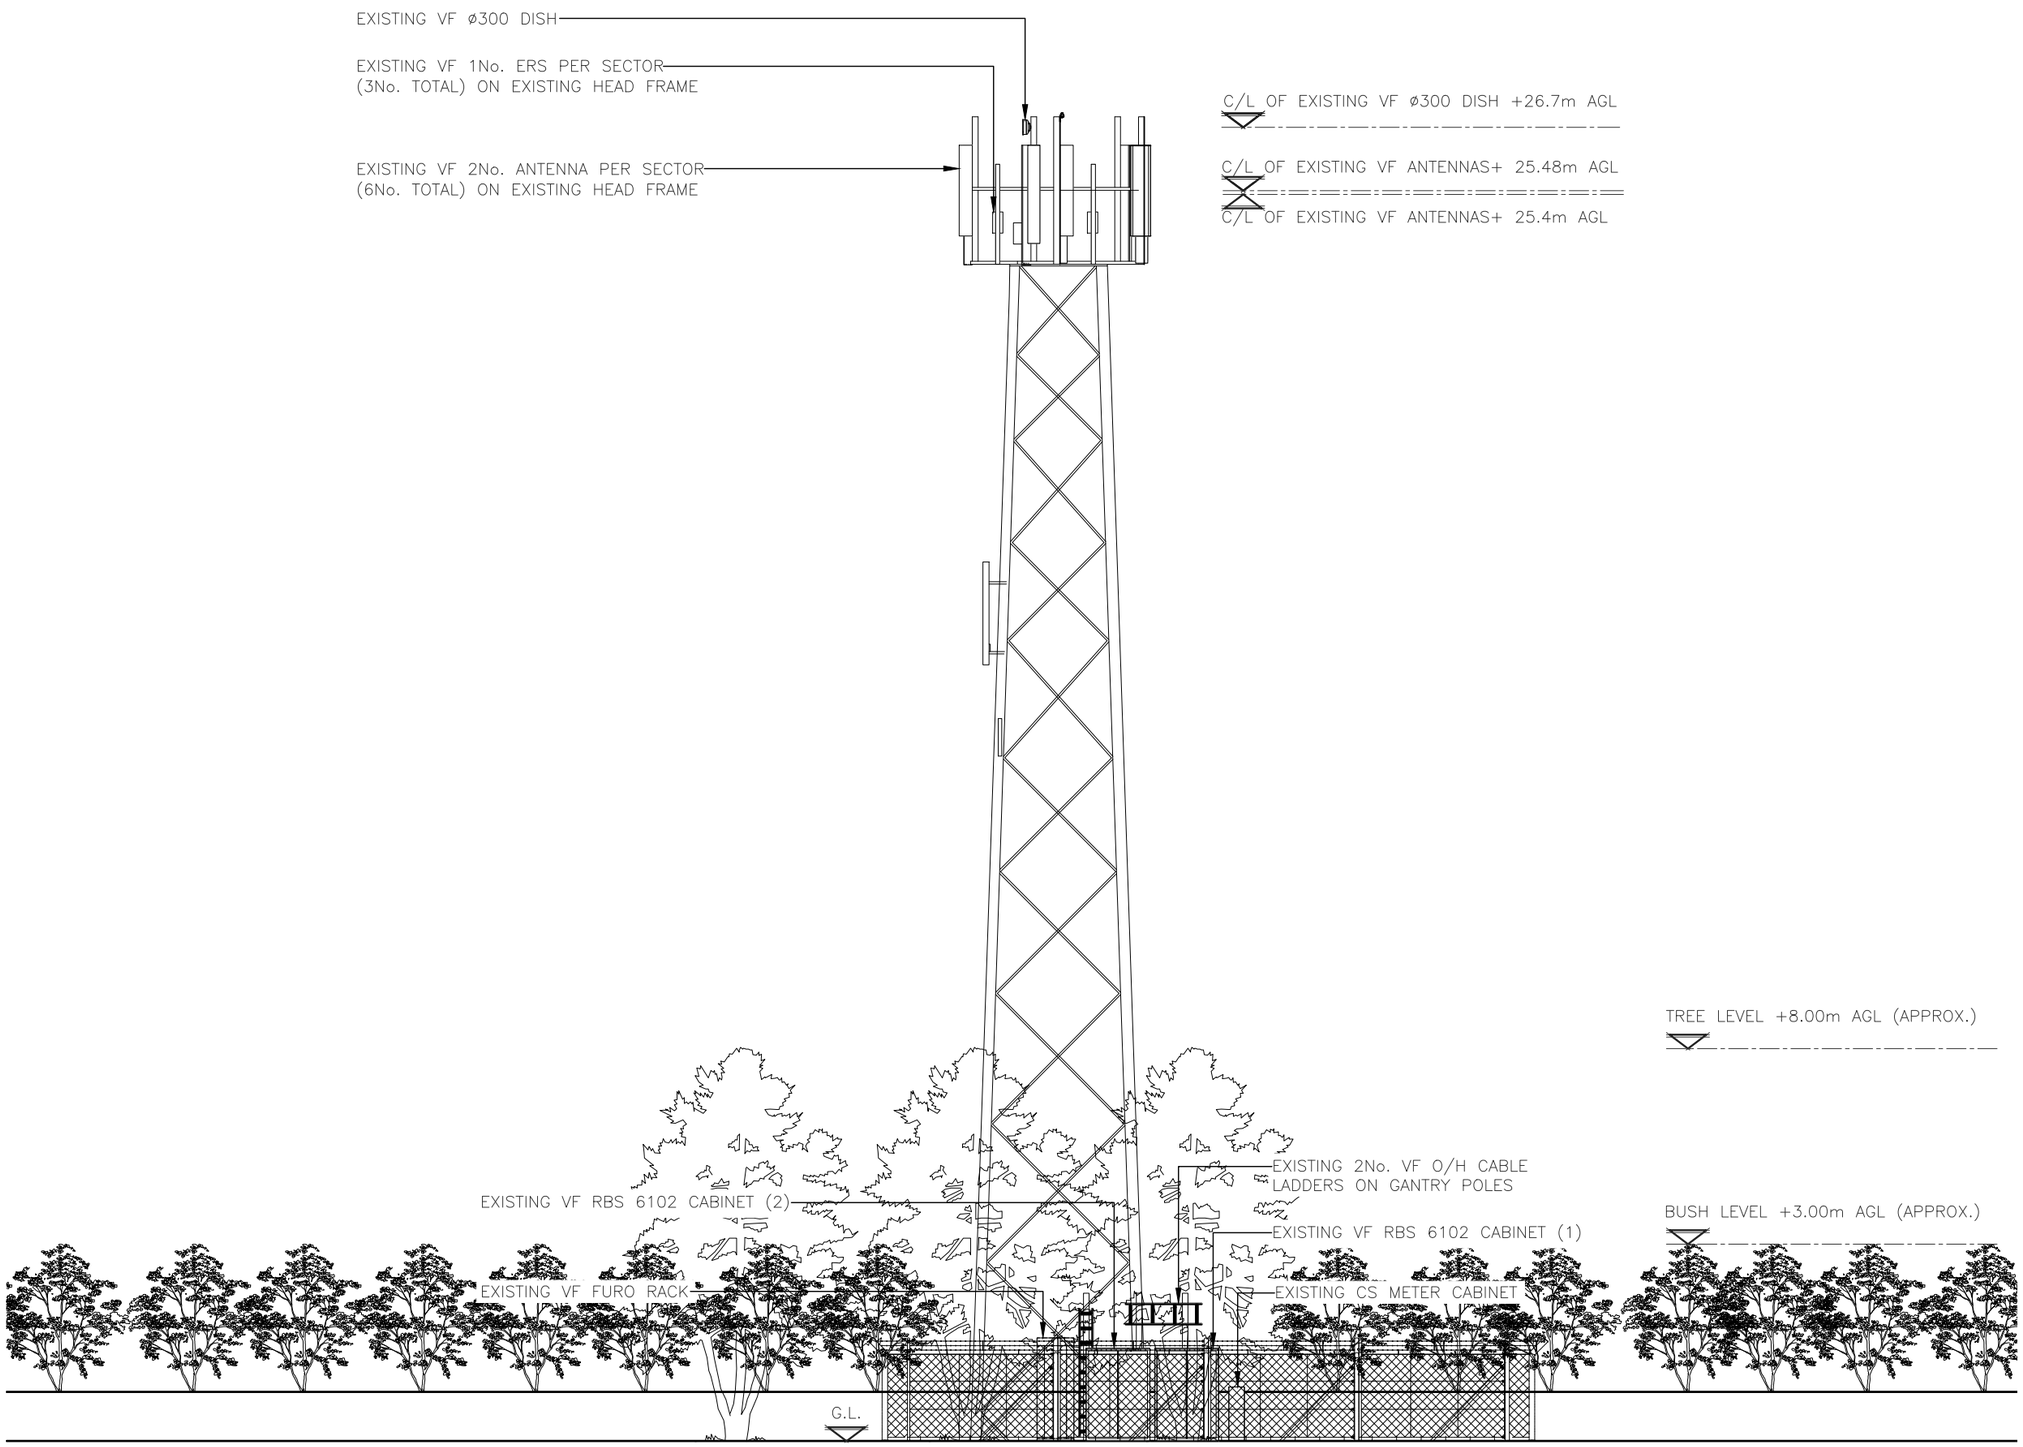


EXISTING WEST ELEVATION
(1:100)

0 1 2 3 4 5m
1:100

ALL DIMENSIONS ARE IN mm UNLESS NOTED OTHERWISE

N.G.R E: 509016 N: 125158

NOTES:

| REV | MODIFICATION | BY | CH | DATE |
|---|---|---|---|---|
| 1A | ISSUED FOR PLANNING | GL | WD | 07.03.25 |


circet UK
Unit 27F-G, Hartlebury Trading Estate, Crown Lane, Hartlebury, Worcestershire, DY10 4JD

cornerstone


| Cell Name | Opt. |
|---|---|
| BTCR MAST | – |

Cell ID No

| CSID | ✓ | VF | ✓ | VM02 |
|---|---|---|---|---|
| 12146326 | | 4188_22 | | 1356 |
| Project No. | – | N/A | – | N/A |
| – | | – | | – |

Site Address / Contact Details

BROOKERS ROAD
BILLINGSHURST
WEST SUSSEX
ENGLAND
RH14 9GH

Drawing Title: EXISTING SITE ELEVATION

Purpose of issue: PLANNING — Dwg Rev: 1A

Drawing Number: 300

| Surveyed By: | Original Sheet Size: | Pack Issue: |
|---|---|---|
| UK AIRCOMMS | A3 | 1A |

| Drawn: | Date: | Checked: | Date: |
|---|---|---|---|
| GL | 07.03.25 | WD | 07.03.25 |