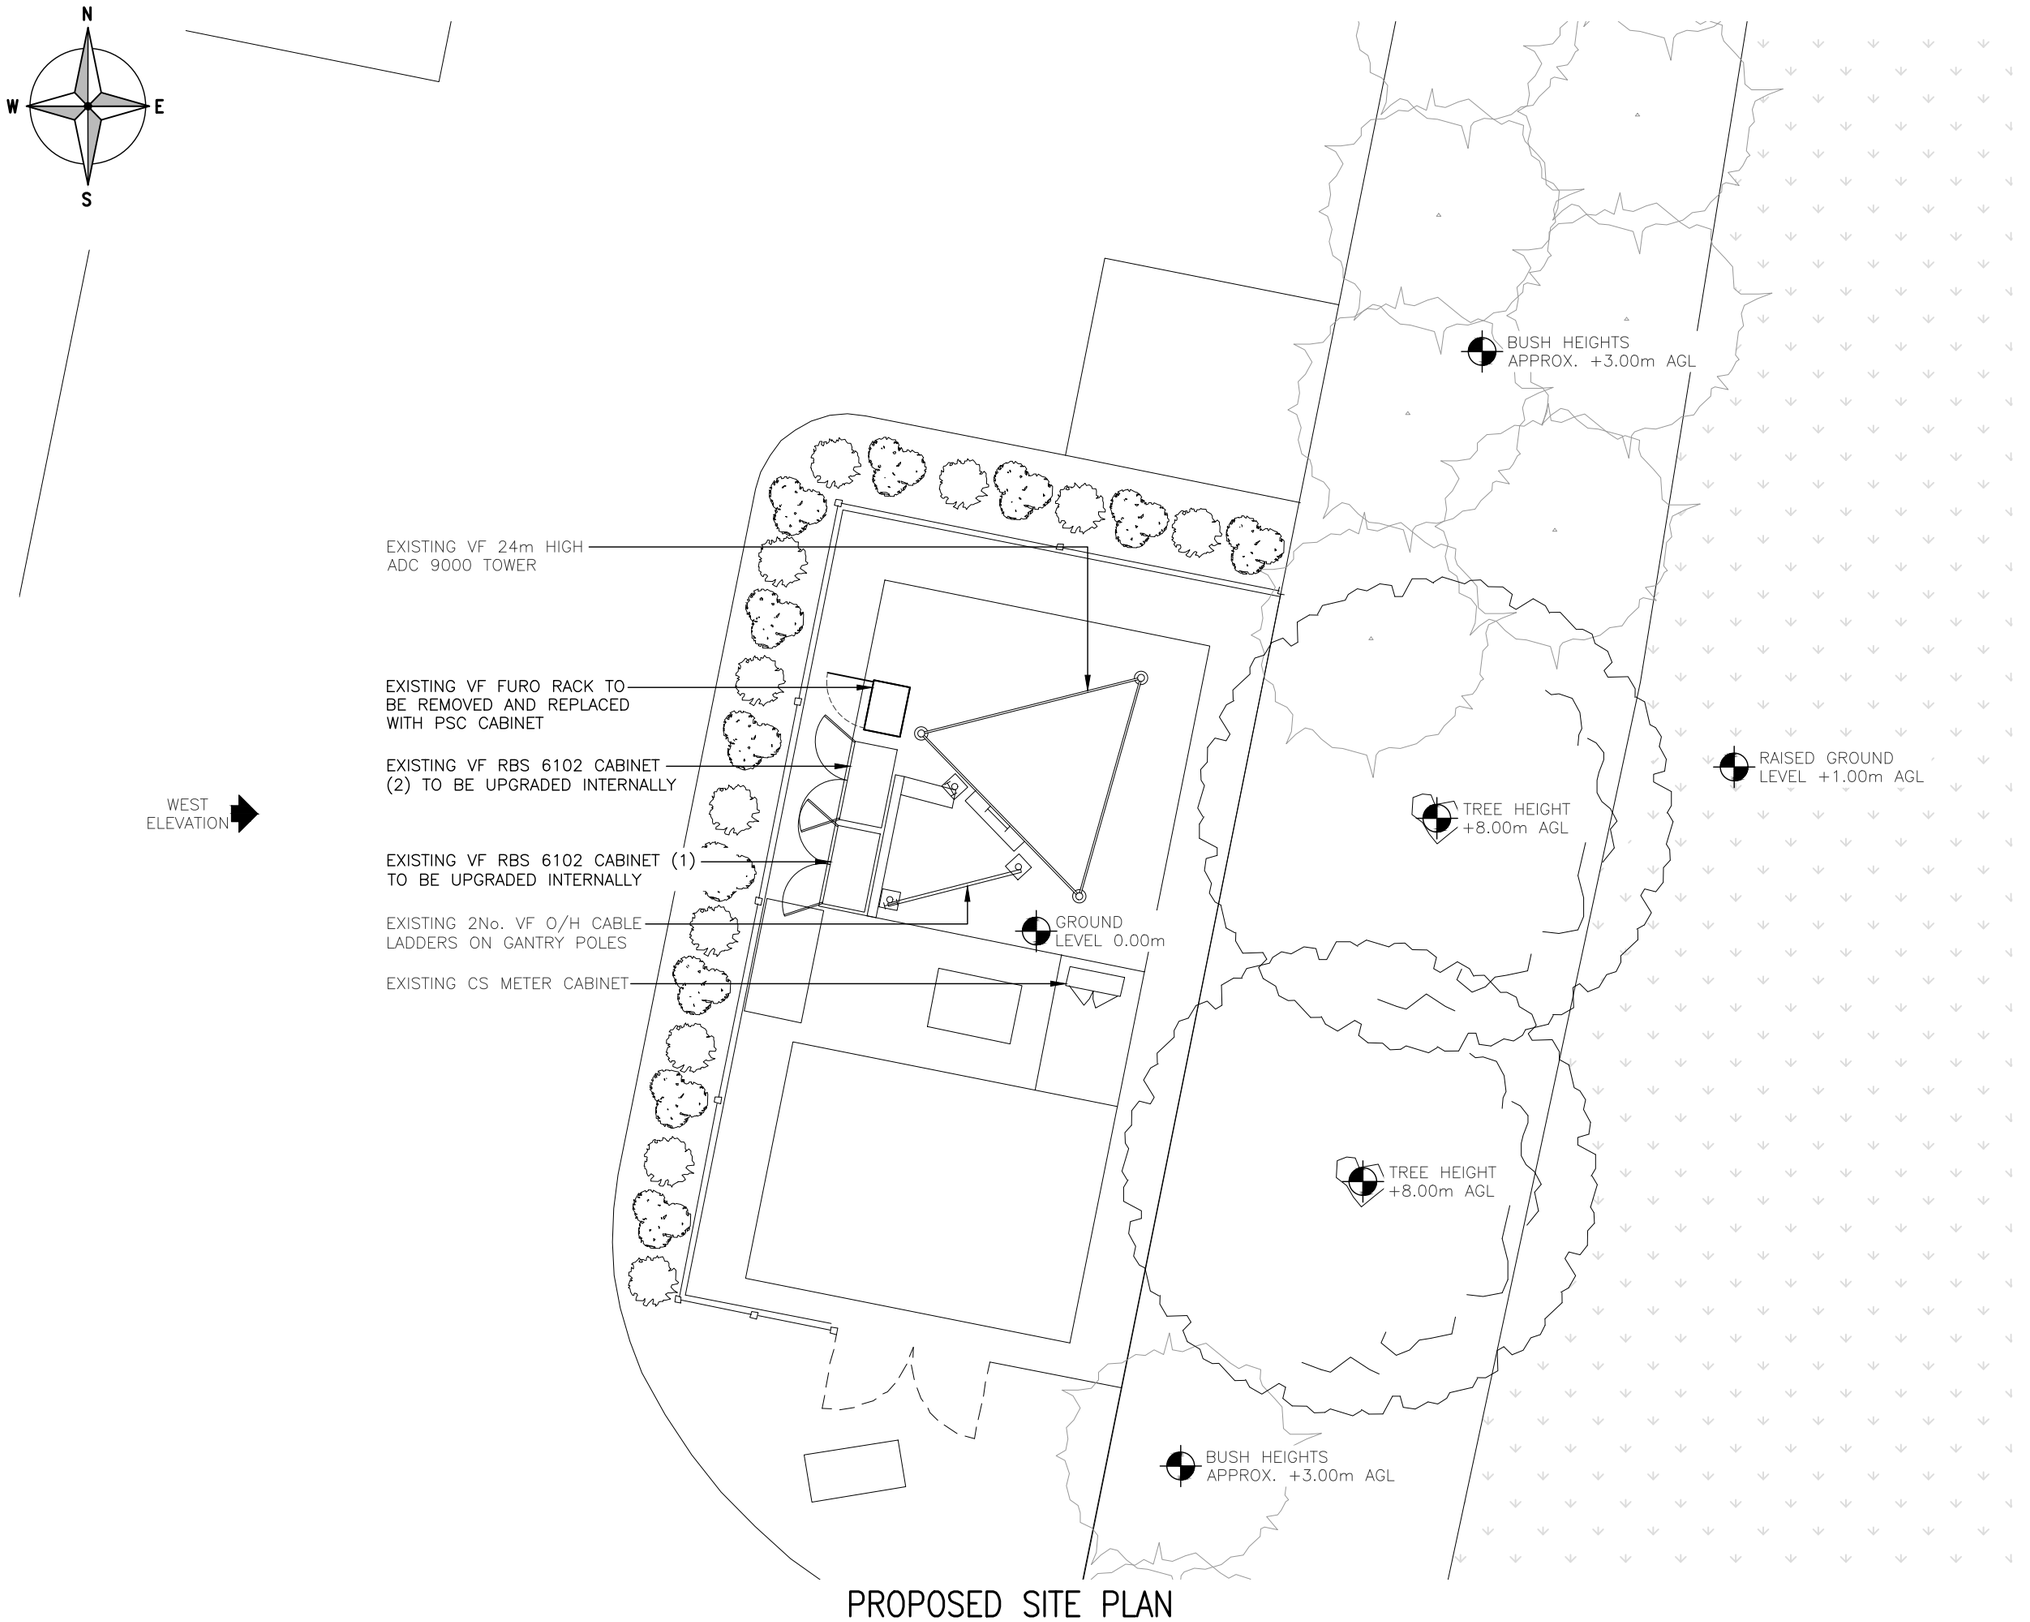

PROPOSED SITE PLAN
(1:100)

ALL DIMENSIONS ARE IN mm UNLESS NOTED OTHERWISE

N.G.R | E: 509016 | N: 125158

NOTES:

REV	MODIFICATION	BY	CH	DATE
1A	ISSUED FOR PLANNING	GL	WD	07.03.25

circet UK
Unit 27F-G, Hartlebury Trading Estate, Crown Lane, Hartlebury, Worcestershire, DY10 4JD

cornerstone

Cell Name	Opt.
BTCR MAST	–

Cell ID No

CSID	✓ VF	✓ VM02
12146326	4188_22	1356
Project No.	– N/A	– N/A
–	–	–

Site Address / Contact Details

BROOKERS ROAD
BILLINGSHURST
WEST SUSSEX
ENGLAND
RH14 9GH

Drawing Title: PROPOSED SITE PLAN

Purpose of issue: PLANNING — Dwg Rev: 1A

Drawing Number: 201

Surveyed By:	Original Sheet Size:	Pack Issue:
UK AIRCOMMS	A3	1A

Drawn:	Date:	Checked:	Date:
GL	07.03.25	WD	07.03.25