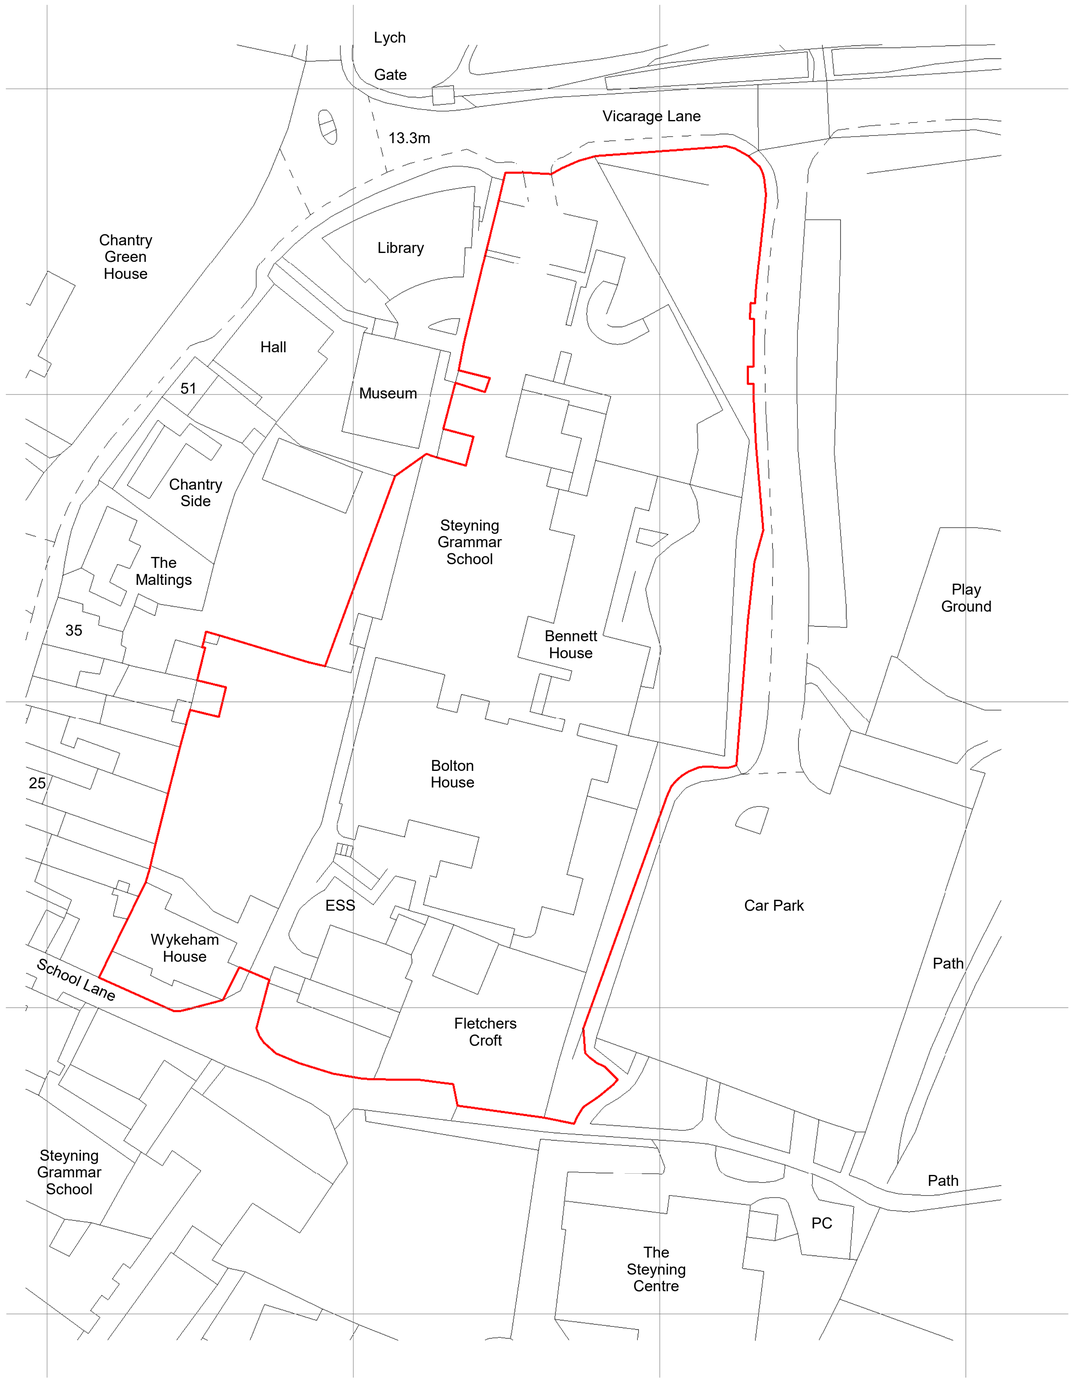

OS Site Plan_1-500 Block Plan Existing
1 : 500

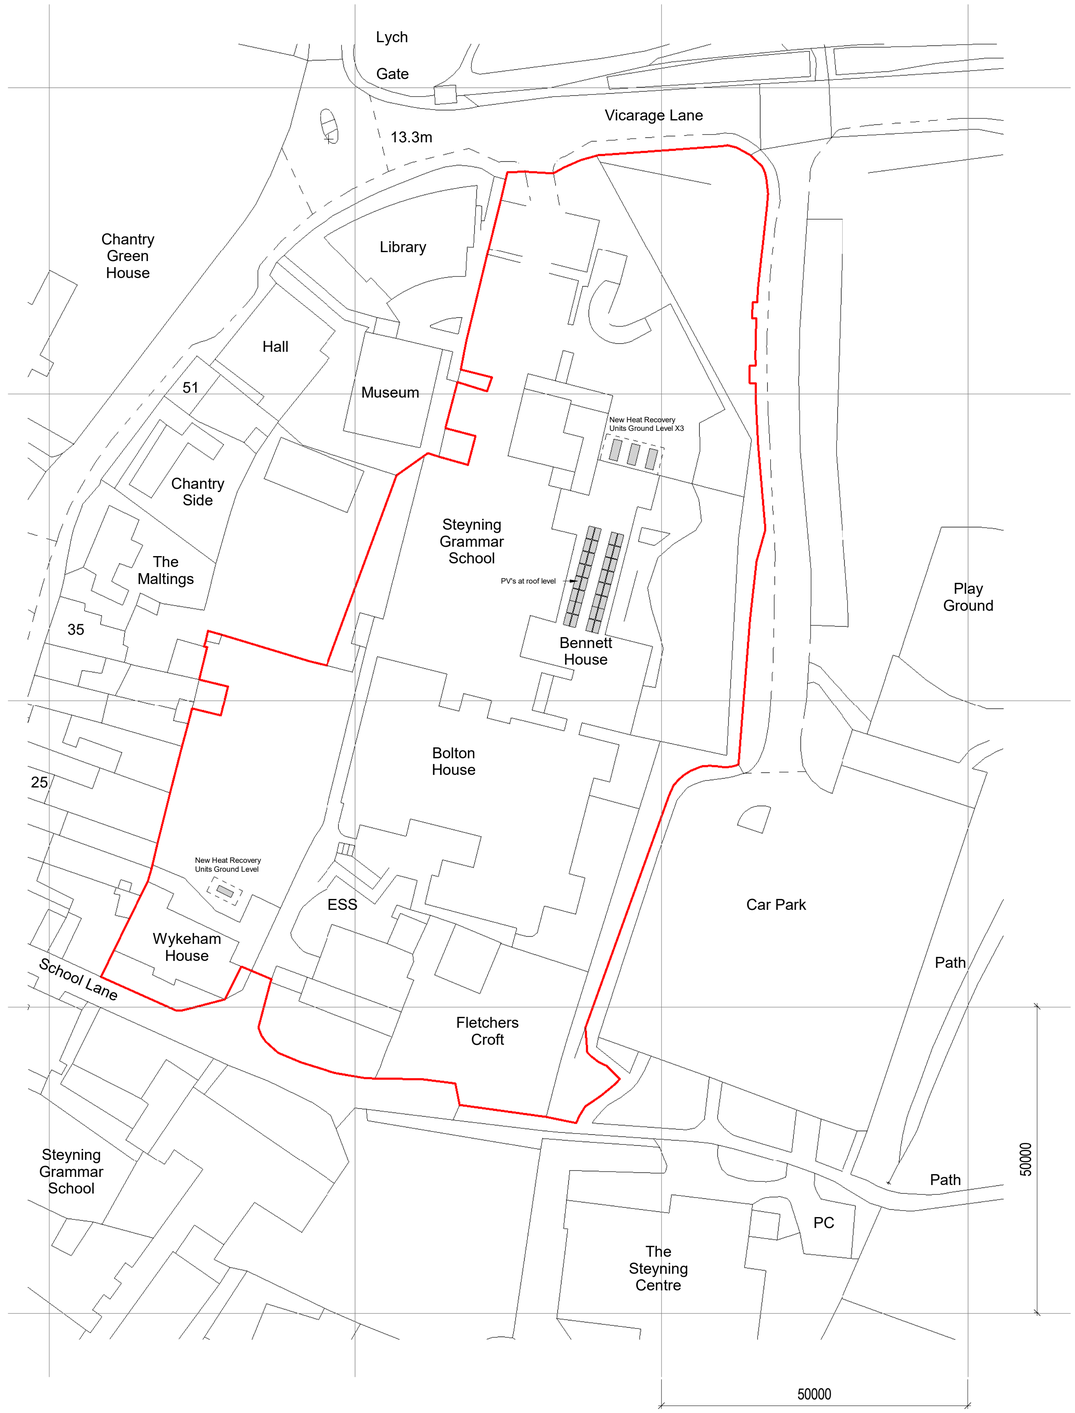

OS Site Plan_1-500 Block Plan Proposed
1 : 500

*No change to the buildings massing of elevation treatment

MAST
ARCHITECTURE
www.mastarchitecture.co.uk
info@mastarchitecture.co.uk
www.instagram.com/mast.arch
www.facebook.com/mastarchitecture
Architecture / Planning / Building Regulations / Interiors

Copyright © 2024 MAST ARCHITECTURE

The concepts and information contained on this drawing are the property of MAST Architecture. Use or copying of this drawing in whole or in part without the written permission constitutes an infringement of copyright. All intellectual property rights reserved.

Limitation: This drawing has been prepared on behalf of and for the exclusive use of the Client and is subject to and issued in connection with the provisions of the agreement between the MAST Architecture and its client. MAST Architecture accepts no liability or responsibility whatsoever for or in respect of any use of or reliance upon this drawing by and any third party.

Figured dimensions only to be taken from these designs and drawings. Work to annotated dimensions only. All dimensions to be checked on site. MAST Architecture to be informed immediately of any discrepancies before work proceeds. Drawings are to be read in conjunction with relevant specifications, Structural Engineers / Service Engineers and Interior Design drawings.

0m 5m 10m 15m 20m N

KEY:

NOTES:
- Site tolerance required for all dimension and levels.
- During the process of opening up the building works, unforeseen anomalies may arise. It is possible that design changes may be necessary during the construction phase.

Rev	Description	Date	By
A	Heat Units Relocated	18.02.25	MP

Project
Steyning Grammar School, West Sussex
Title
Block Plans - Existing and Proposed
Status
Planning
Project number
0106
Date
Nov 2024
Drawn by
MP
Checked by
MP
Scale
1 : 500@A1
Revision
A
Drawing No.
0106-MASTA-A-0201