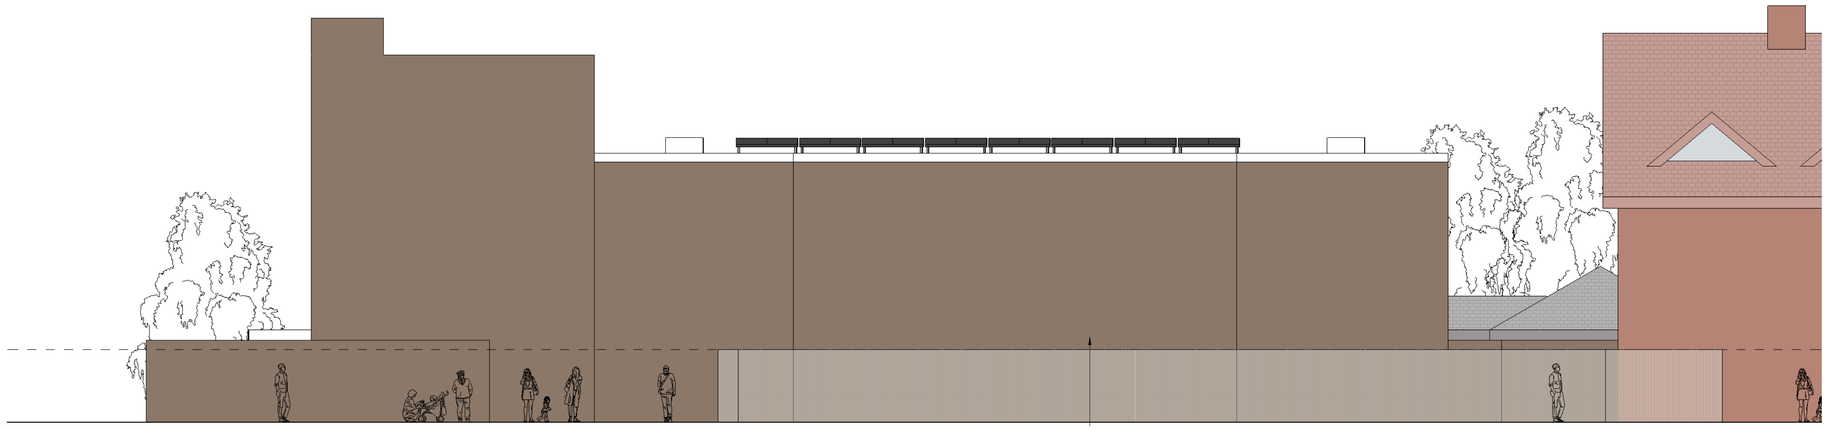

1 | Elevation 1__Bennett House_Proposed
1 : 100

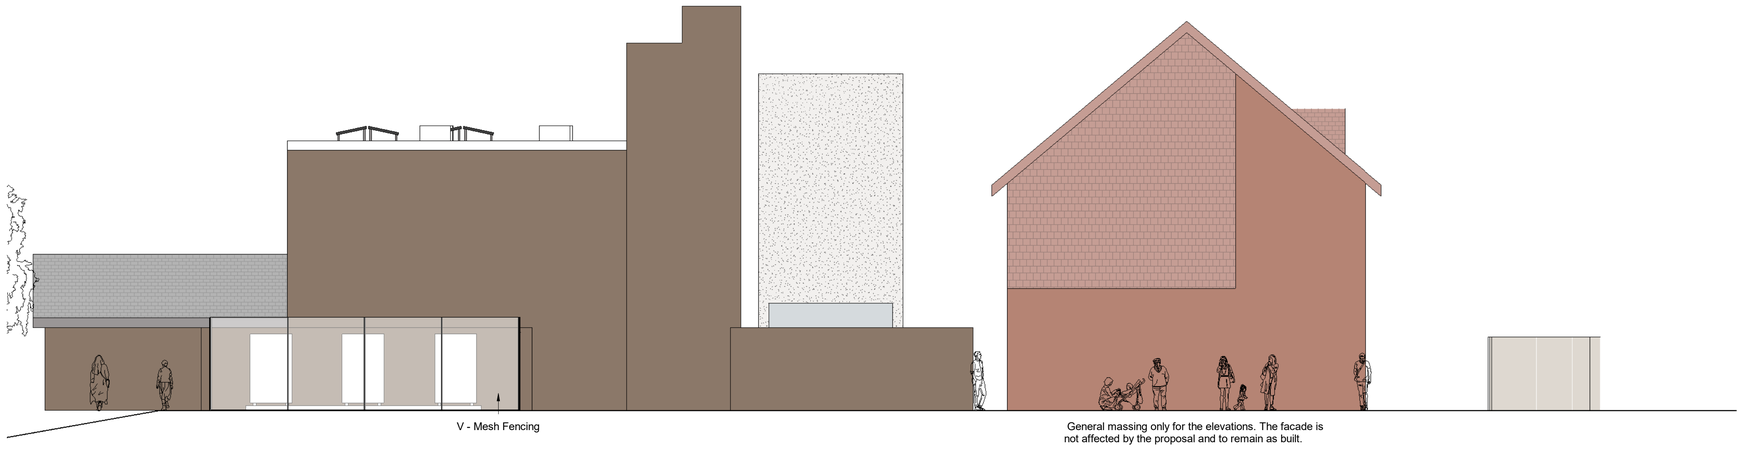

2 | Elevation 2_Bennett House_Proposed
1 : 100

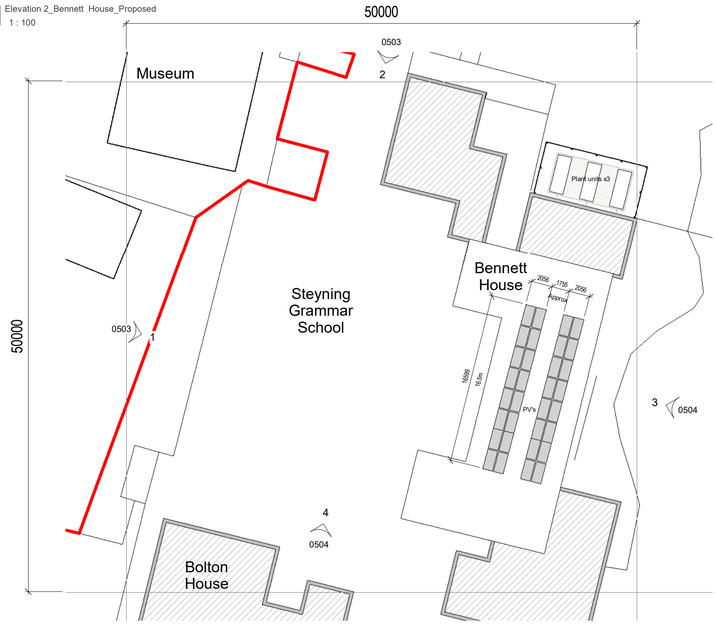

- | Level 0_Proposed Key_1
1 : 300

0m 5m 10m

N

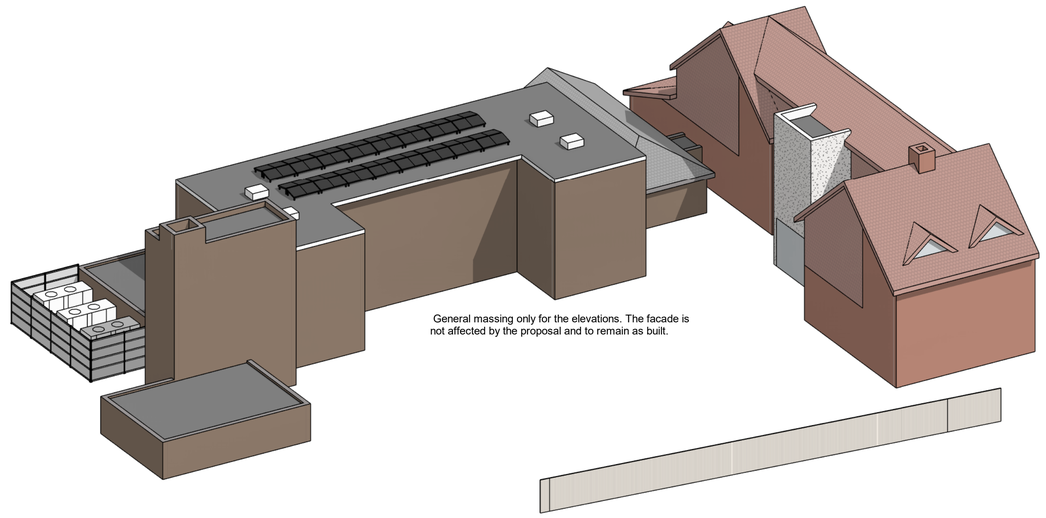

4 | Bennett House Axo 1_Proposed

MAST
ARCHITECTURE

www.mastarchitecture.co.uk
info@mastarchitecture.co.uk
www.instagram.com/mast.arch
www.facebook.com/mastarchitecture
Architecture / Planning / Building Regulations / Interiors

Copyright © 2024 MAST ARCHITECTURE

The concepts and information contained on this drawing are the property of MAST Architecture. Use or copying of this drawing in whole or in part without the written permission constitutes an infringement of copyright. All intellectual property rights reserved.

Limitation: This drawing has been prepared on behalf of and for the exclusive use of the Client and is subject to and issued in connection with the provisions of the agreement between the MAST Architecture and its client. MAST Architecture accepts no liability or responsibility whatsoever for or in respect of any use of or reliance upon this drawing by and any third party.

Figured dimensions only to be taken from these designs and drawings. Work to annotated dimensions only. All dimensions to be checked on site. MAST Architecture to be informed immediately of any discrepancies before work proceeds. Drawings are to be read in conjunction with relevant specifications, Structural Engineers / Service Engineers and Interior Design drawings.

0m 1m 2m 3m

KEY:

NOTES:
- Site tolerance required for all dimension and levels.
- During the process of opening up the building works, unforeseen anomalies may arise. It is possible that design changes may be necessary during the construction phase.

Rev	Description	Date	By
A	Scale bar added	09.12.24	MP
B	Text note moved	26.12.24	MP
C	Heat Units Relocated	18.02.25	MP

Project
Steyning Grammar School, West Sussex

Title
Proposed Plans and Elevations - Bennett/Bolton House Sheet 1

Status
Planning

Project number	Date
0106	Nov 2024
Drawn by	Checked by
SP	MP
Scale	Revision
As indicated@A1	C

Drawing No.
0106-MASTA-DR-A-0503