
Batcheller Monkhouse

Site plan: Proposed Agricultural building at Drummers Farm, Smithers Hill Lane, Shipley, RH13 8PP

Land App

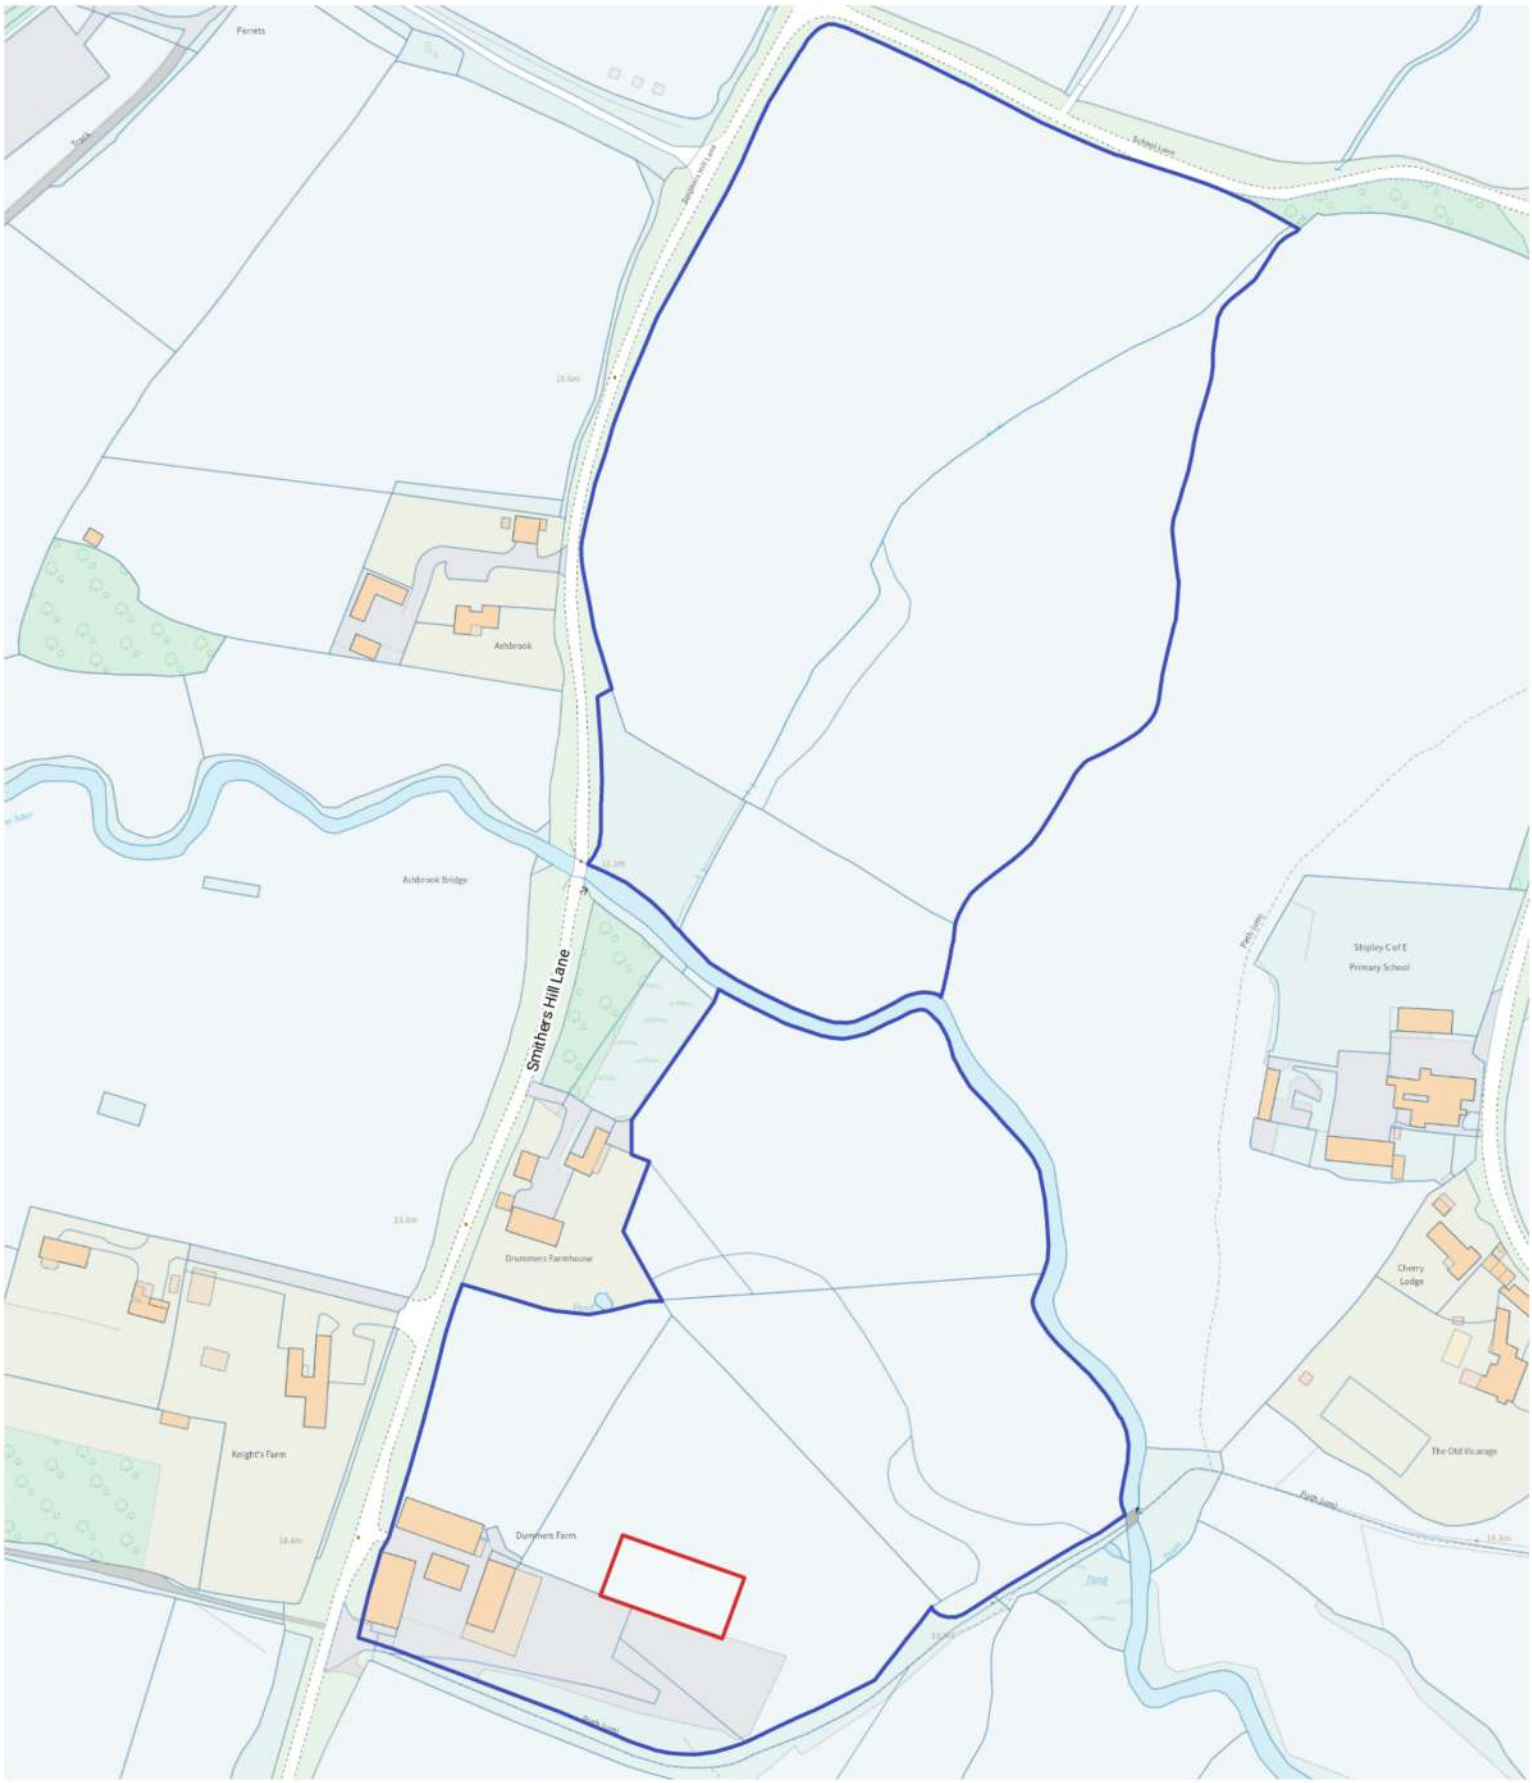

Produced on Apr 3, 2024.
© Crown copyright and database right 2024 (licence number 100059532)

50 m
Scale 1:2500 (at A4)
N
52.26 m