
PROPOSED AGRICULTURAL BUILDING: DRUMMERS FARM, SMITHERS HILL LANE, SHIPLEY

HORSHAM, WEST SUSSEX RH13 8PP


PLAN 1 OF 5

NORTHERN ELEVATION

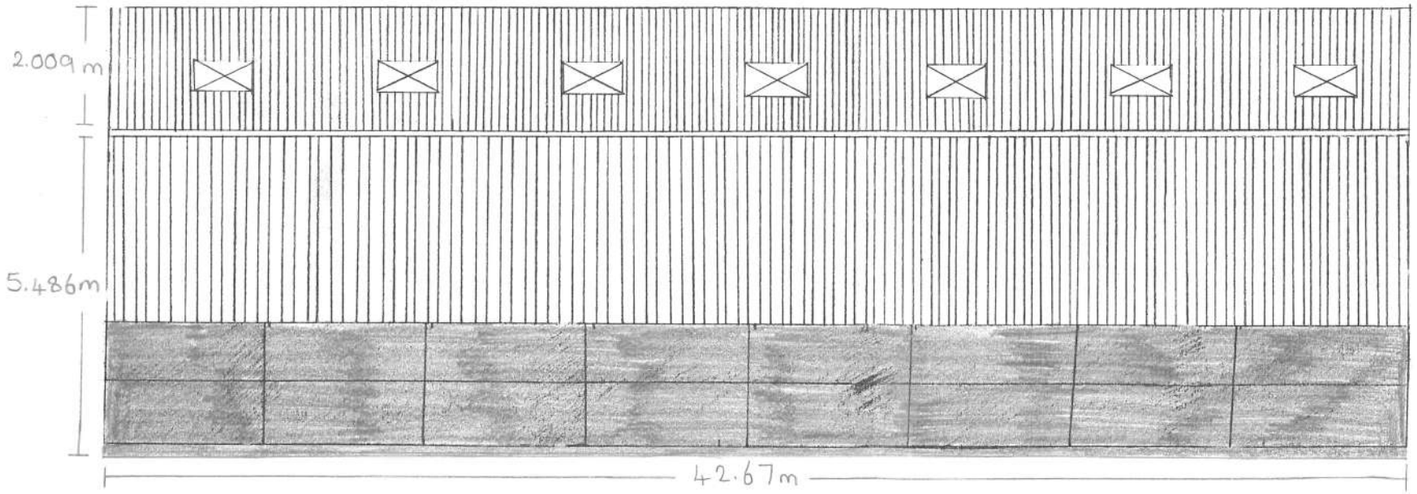

HORIZONTAL SCALE

SCALE 1:200

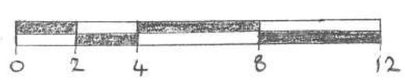

VERTICAL SCALE

SCALE 1:100

