



1 Front Elevation - Existing
1 : 50

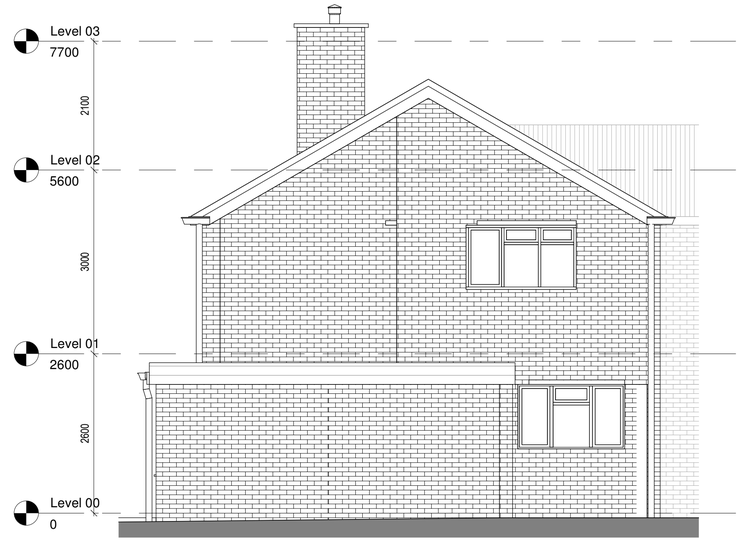

2 East Elevation - Existing
1 : 50



3 Rear Elevation - Existing
1 : 50

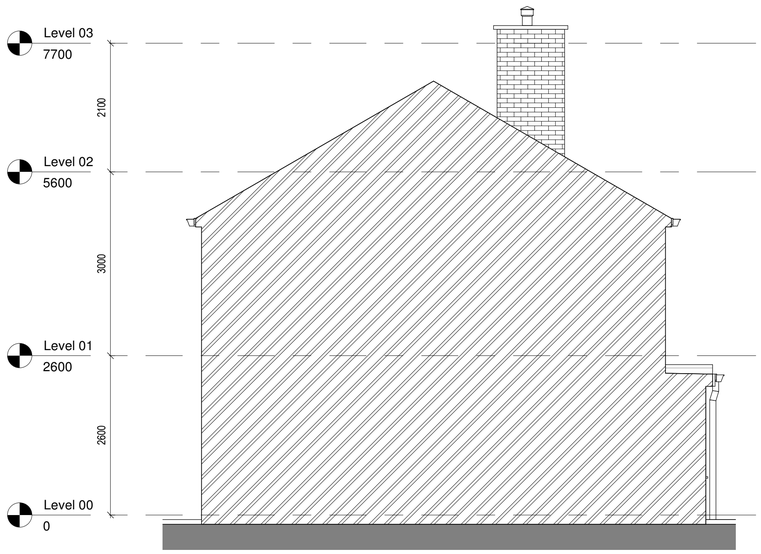

4 West Elevation - Existing
1 : 50

0 1 m 5 m

rev	description	drawn	checked	date
B	Revision 3	LDV	LDV	23/04/24
A	Revision 1	LDV	LDV	19/04/24

revisions

status: PRELIMINARY

This drawing is protected under The Copyright, Designs and Patents Act 1988. This drawing is produced for PLANNING PURPOSES ONLY and is not to be used for construction.

LDV Architecture
39 PLOVERS ROAD
HORSHAM, WEST SUSSEX
RH13 5PD

TELEPHONE + 44 (0)1403 541 586
EMAIL INFO@LDVARCHITECTURE.CO.UK

client: Mr PIERCE

project: 53 FARHALLS CRESCENT

title: EXISTING ELEVATIONS

scale: 1 : 50 @ A1
date: 09/04/24
drawn: LDV
checked: LDV

job no: P2409
drawing no: (03)-001
revision: B