Condition-8



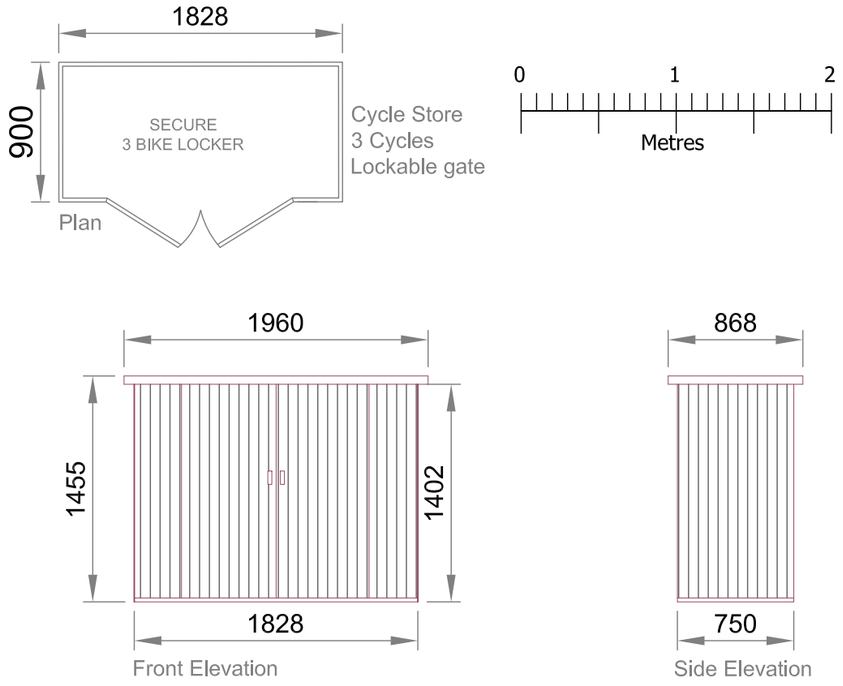



Notes:

1. All dimensions and details shown on these drawings must be verified by the client and contractor before proceeding with any works. Capital Town Planners Ltd. assumes no responsibility for errors in the drawings unless notified prior to the commencement of works.

2. These drawings are provided for planning application purposes only. They are not intended for construction use, and no work should be carried out based on these drawings without further detailed construction drawings being issued.

3. The drawings should not be used for any purpose other than for the specific planning or architectural services for which they were created. Any alteration to the drawings without prior consultation with Capital Town Planners Ltd will invalidate the purpose for which the drawings were issued.

CAPITAL
PLANNERS & ARCHITECTS
info@capitalplanners.co.uk
www.capitalplanners.co.uk

PROJECT: 75A Crawley Road, Roffey, Horsham, West Sussex, RH12 4DS, UK	
SCALE: 1:20 @ A3	DATE: 17-09-2026
DRAWN BY: PL	CHECKED BY:
PROJECT NO. :	DRAWING NO. : 04 / REVISION. NO. :
PROJECT DESCRIPTION :	