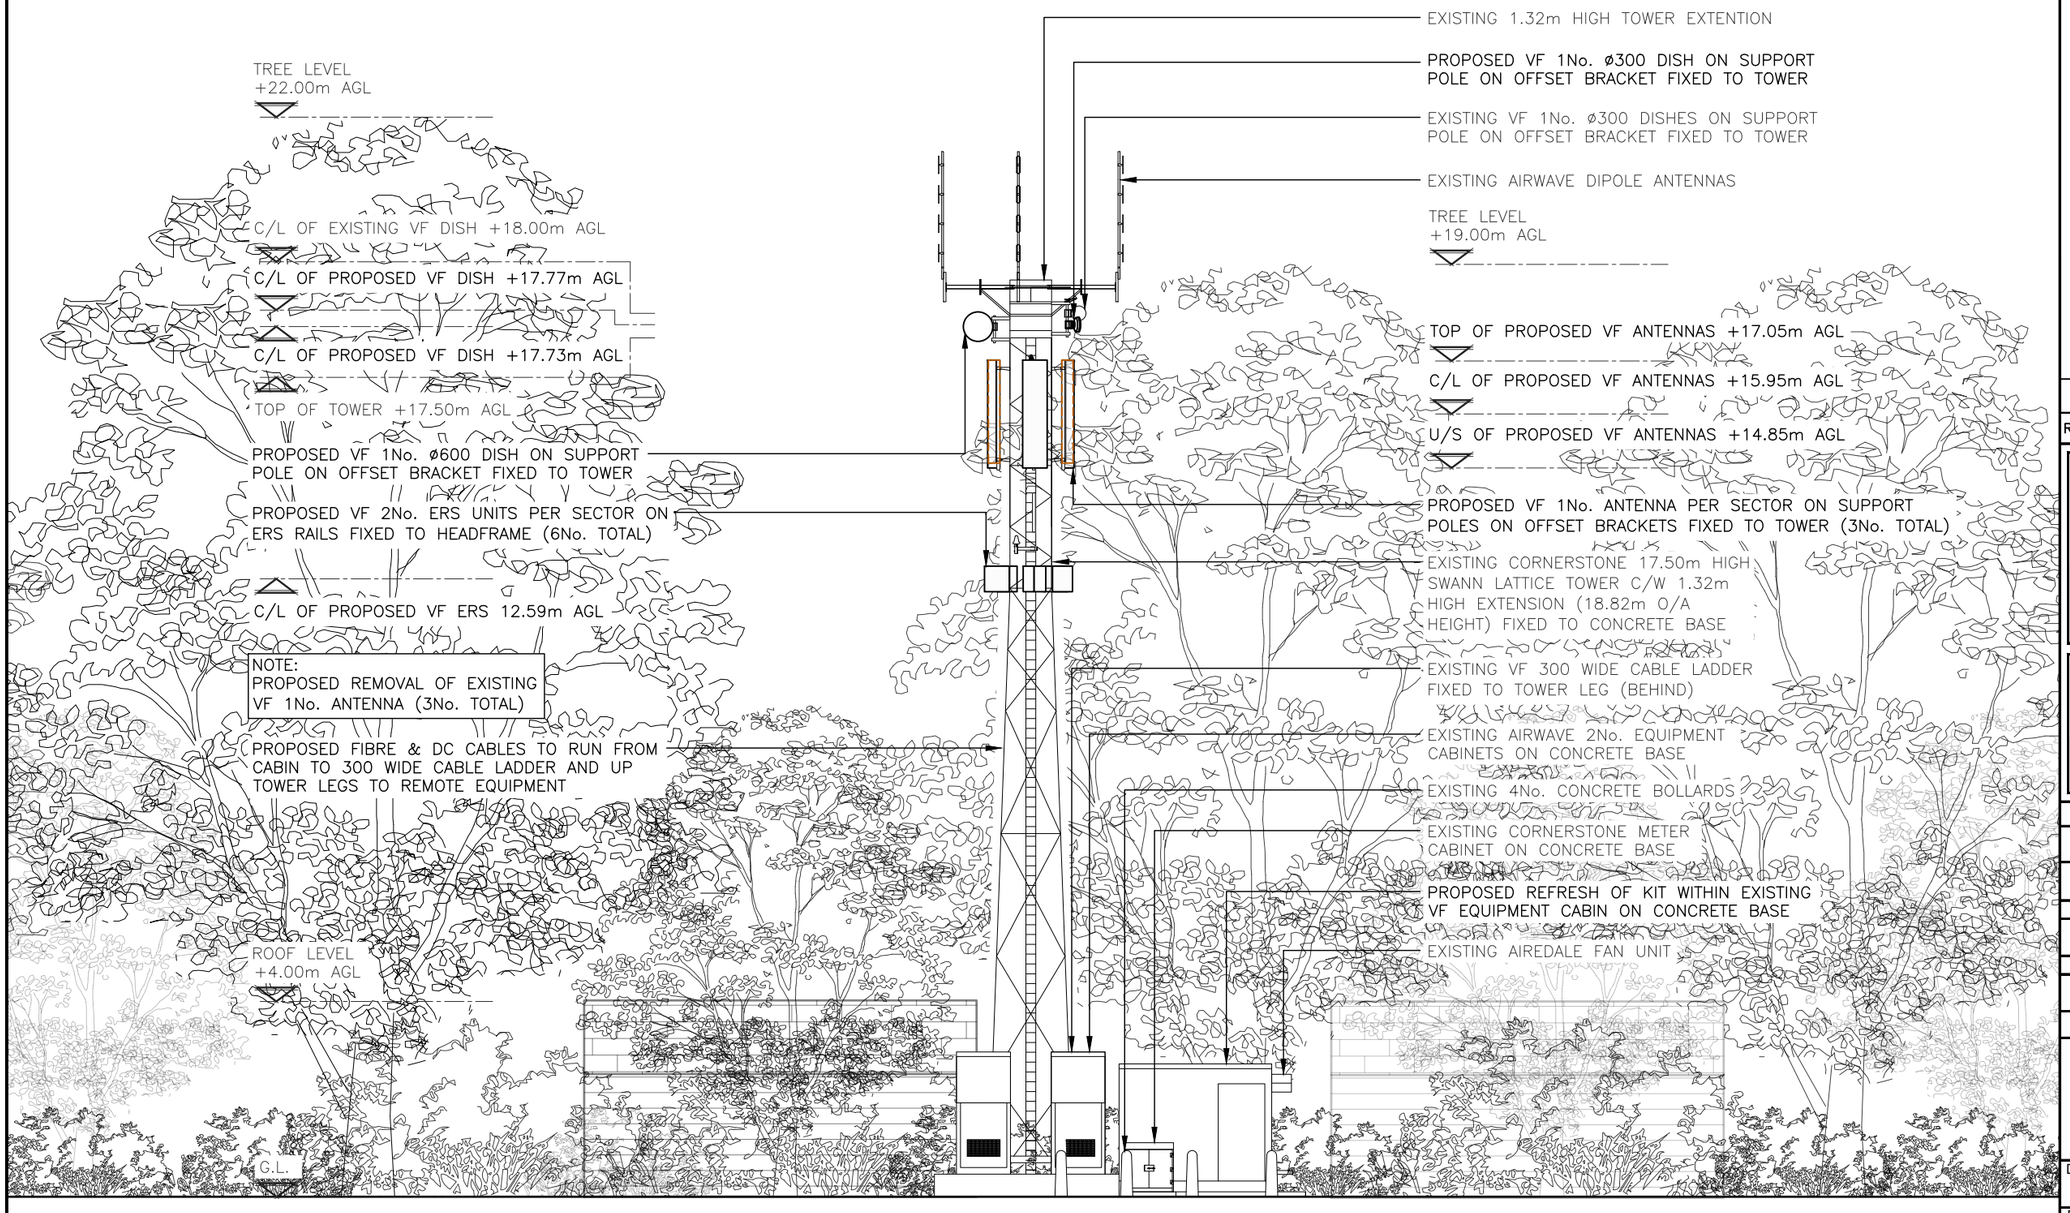


ALL DIMENSIONS ARE IN mm UNLESS NOTED OTHERWISE

N.G.R	E:512177	N: 133904

COLOUR KEY

EXISTING	
PROPOSED	
REMOVE	

NOTES:

REV	MODIFICATION	BY	CH	DATE
1A	PLANNING ISSUE	DDHC	HK	08.10.26

M GROUP Telecom

cornerstone

Cell Name	Opt.
WATERLANDS	A

Cell ID No

CSID	✓ VF	✓ TEF
12173631	85886_7	001811
Project No.	– –	– –
E312302	–	–

Site Address / Contact Details

WATERLANDS LANE
ROWHOOK
HORSHAM
WEST SUSSEX
RH12 3PX

Drawing Title:
PROPOSED SITE ELEVATION

Purpose of issue:	Dwg Rev:
PLANNING	1A
Drawing Number: 301	

Surveyed By:	Original Sheet Size:	Pack Issue:
MGroup	A3	

Drawn:	Date:	Checked:	Date:	
DDHC	08.10.26	HK	08.10.26	1A