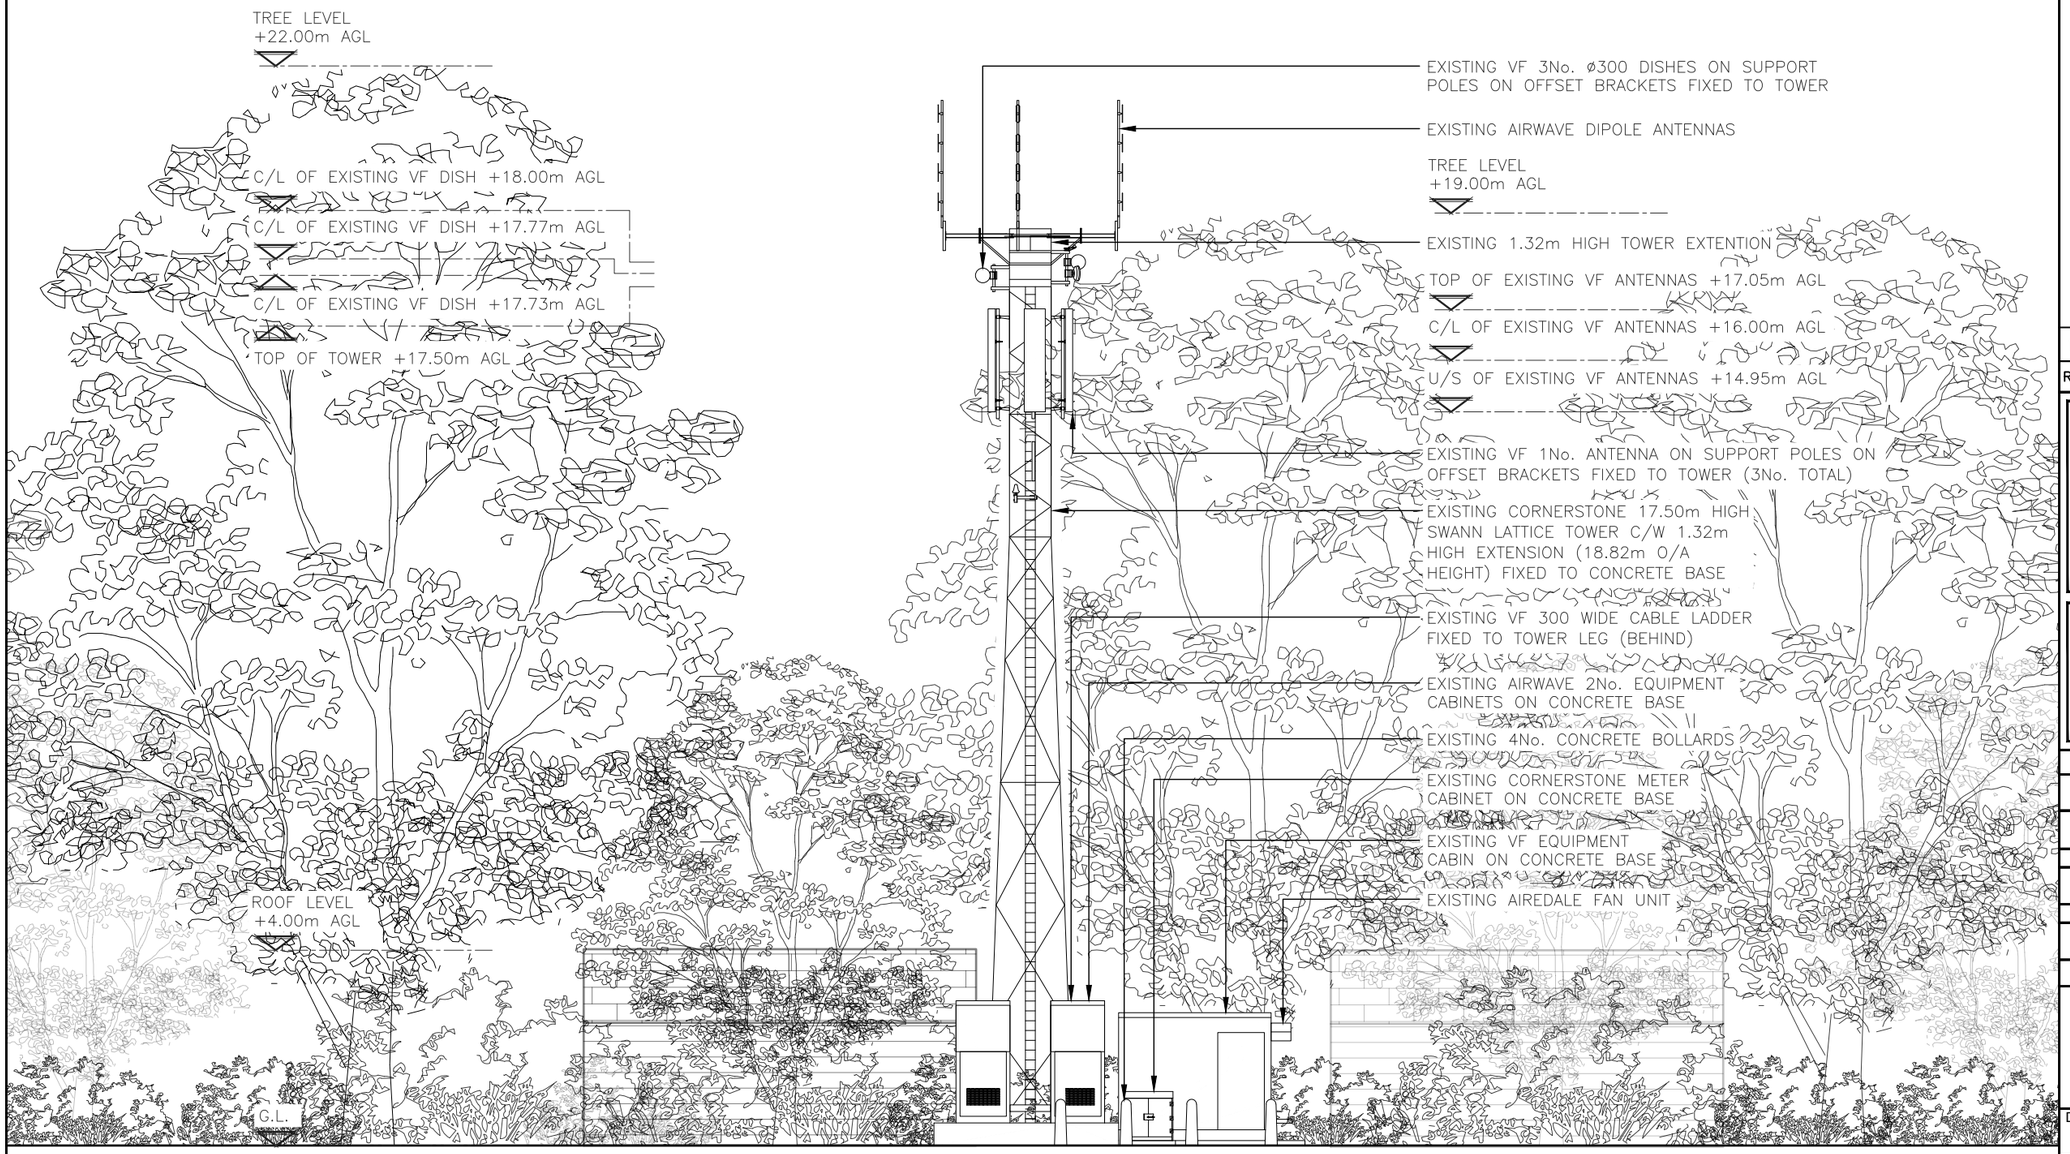


2.5m 0 2.5m 5m 7.5m 10m 12.5m

1:125

ALL DIMENSIONS ARE IN mm UNLESS NOTED OTHERWISE

N.G.R E:512177 N: 133904

NOTES:

REV	MODIFICATION	BY	CH	DATE
1A	PLANNING ISSUE	DDHC	HK	08.10.26

M GROUP Telecom

cornerstone

Cell Name	Opt.
WATERLANDS	A

Cell ID No

CSID	✓ VF	✓ TEF
12173631	85886_7	001811
Project No.	– –	– –
E312302	–	–

Site Address / Contact Details

WATERLANDS LANE
ROWHOOK
HORSHAM
WEST SUSSEX
RH12 3PX

Drawing Title: EXISTING SITE ELEVATION

Purpose of issue: PLANNING — Dwg Rev:

Drawing Number: 300 — 1A

Surveyed By:		Original Sheet Size:		Pack Issue:
MGroup		A3		
Drawn: DDHC	Date: 08.10.26	Checked: HK	Date: 08.10.26	1A