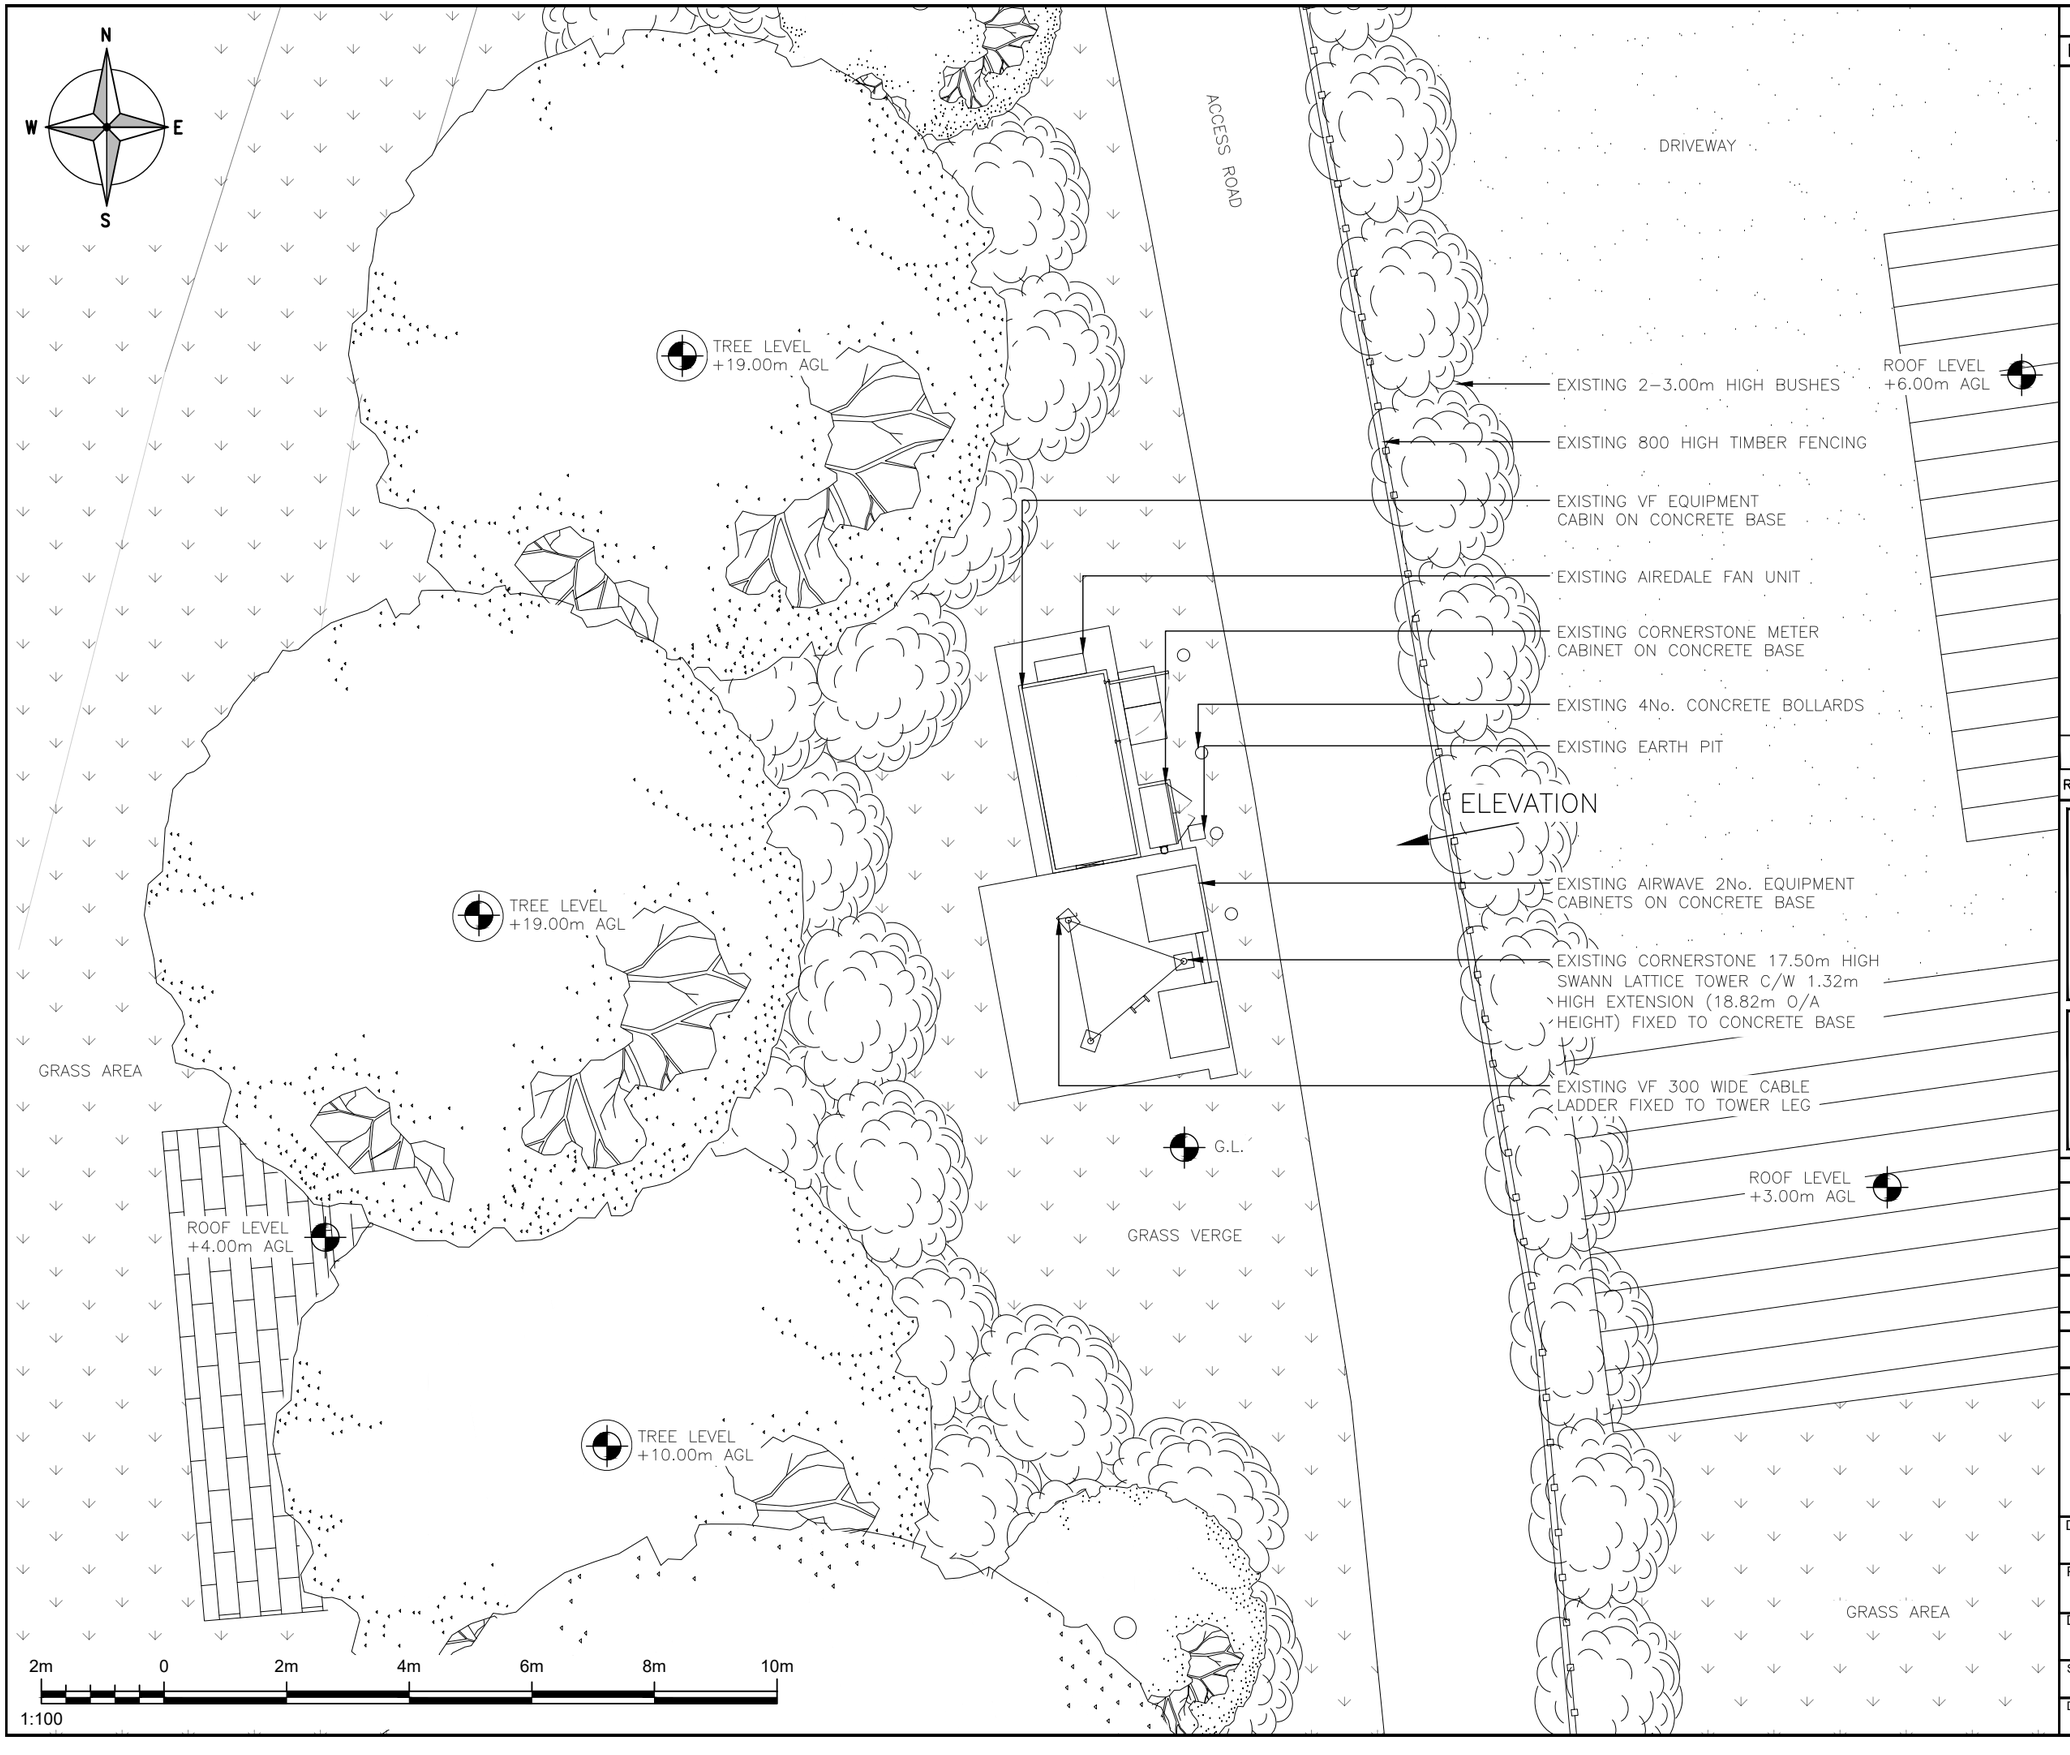



ALL DIMENSIONS ARE IN mm UNLESS NOTED OTHERWISE

N.G.R E:512177 N: 133904

NOTES:

| REV | MODIFICATION | BY | CH | DATE |
|---|---|---|---|---|
| 1A | PLANNING ISSUE | DDHC | HK | 08.10.26 |

M GROUP Telecom

cornerstone

| Cell Name | Opt. |
|---|---|
| WATERLANDS | A |

Cell ID No

| CSID | ✓ VF | ✓ TEF |
|---|---|---|
| 12173631 | 85886_7 | 001811 |
| Project No. | – – | – – |
| E312302 | – | – |

Site Address / Contact Details

WATERLANDS LANE
ROWHOOK
HORSHAM
WEST SUSSEX
RH12 3PX

Drawing Title: EXISTING SITE PLAN

Purpose of issue: PLANNING — Dwg Rev:

Drawing Number: 200 — 1A

| Surveyed By: | | Original Sheet Size: | | Pack Issue: |
|---|---|---|---|---|
| MGroup | | A3 | | |
| Drawn: DDHC | Date: 08.10.26 | Checked: HK | Date: 08.10.26 | 1A |