
NORTH

THIS DRAWING SHOULD BE READ IN CONJUNCTION WITH ANY OTHER RELEVANT DRAWINGS AND THE CONSTRUCTION MANUAL.
THE BUILDER SHOULD CHECK ALL LEVELS AND SITE DIMENSIONS BEFORE WORK STARTS AND NOTIFY SCANDIA OF ANY DISCREPANCY
IF IN DOUBT PLEASE ASK

© COPYRIGHT IN THIS DRAWING AND WORK EXECUTED IS AND REMAINS THE PROPERTY OF SCANDIA-HUS LIMITED AND OR ITS SUBSIDIARIES IN ACCORDANCE WITH THE PROVISIONS OF THE COPYRIGHT ACT. PERMISSION TO PRODUCE COPIES OR MODIFIED DRAWINGS IN WHOLE OR IN PART FOR ANY PURPOSE SHOULD BE OBTAINED FROM SCANDIA-HUS LIMITED & ANY SUCH REPRODUCTIONS SHOULD INCLUDE THIS & THE FOREGOING STATEMENT

REV	DESCRIPTION	DATE	DRN	CHK
A	UPDATED DRAWING NUMBER	20.05.26	EW	DD
B	UPDATED WITH TREE SURVEY DATA	01.06.26	EW	DD
C	UPDATED FOR PLANNING	21.07.26	EW	DD

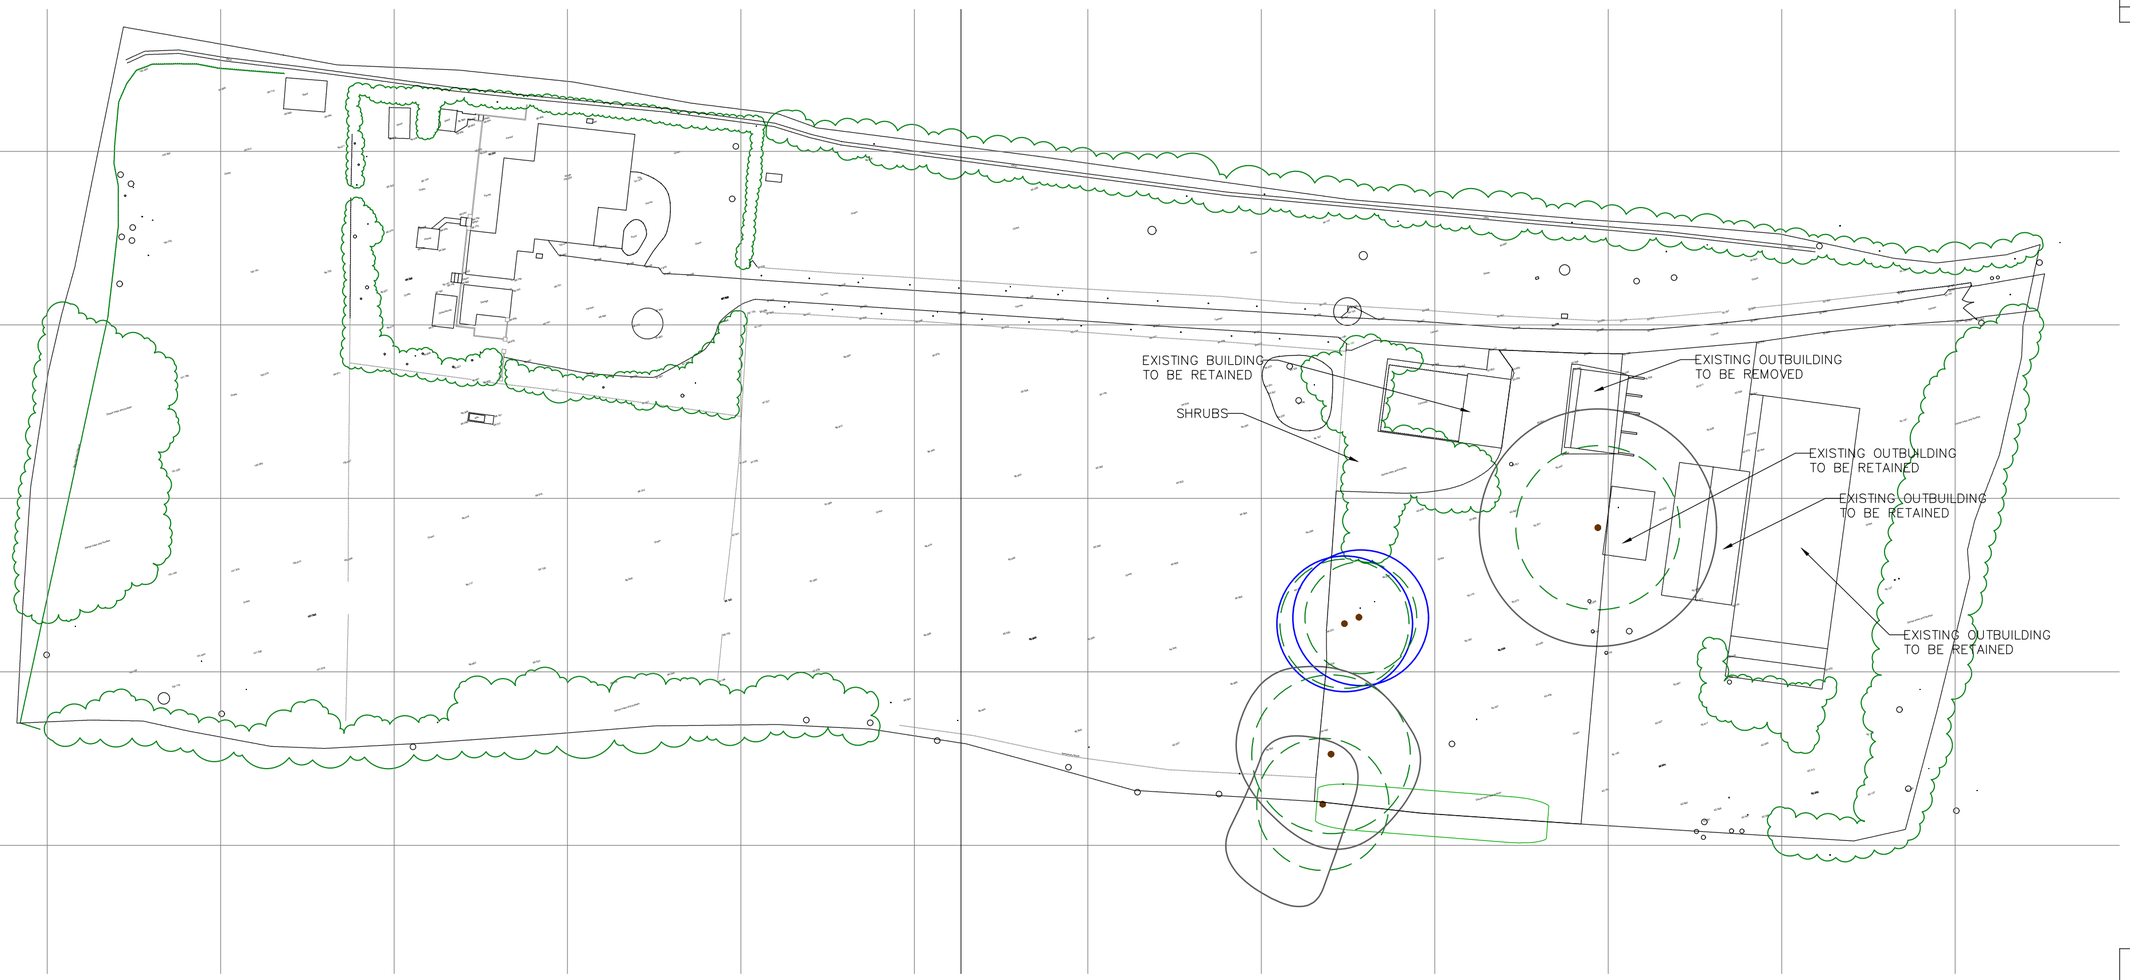

1/500 0 10m 20m 50m

01 SP01 EXISTING SITE PLAN
SCALE 1:500

scandiahus
SCANDIA-HUS BUSINESS PARK,
FELCOURT ROAD, FELCOURT, EAST GRINSTEAD,
WEST SUSSEX, RH19 2LP : TEL 01342 838060

FOR
Knight & Grinstead

SITE
LINDEN FARM, MARLPOST ROAD, SOUTHWATER, HORSHAM, RH13 9BZ

TITLE
EXISTING SITE PLAN

C/No.	O/No.	SCALE
219470		1:500 @A2

DRAWN JP
DATE 13/5/26
DRAWING NUMBER SP01 REV C