
Key
Grass
Shrubs
Hedge
Tree - Class A
Tree - Class B
Tree - Class C
Tree - Class U
Tree Bole
RPA of tree to be retained
RPA of tree to be removed
Construction Exclusion Zone (CEZ)
Ground Protection
Tree Protection Fencing
No-dig surfacing

N

0 5 10 m

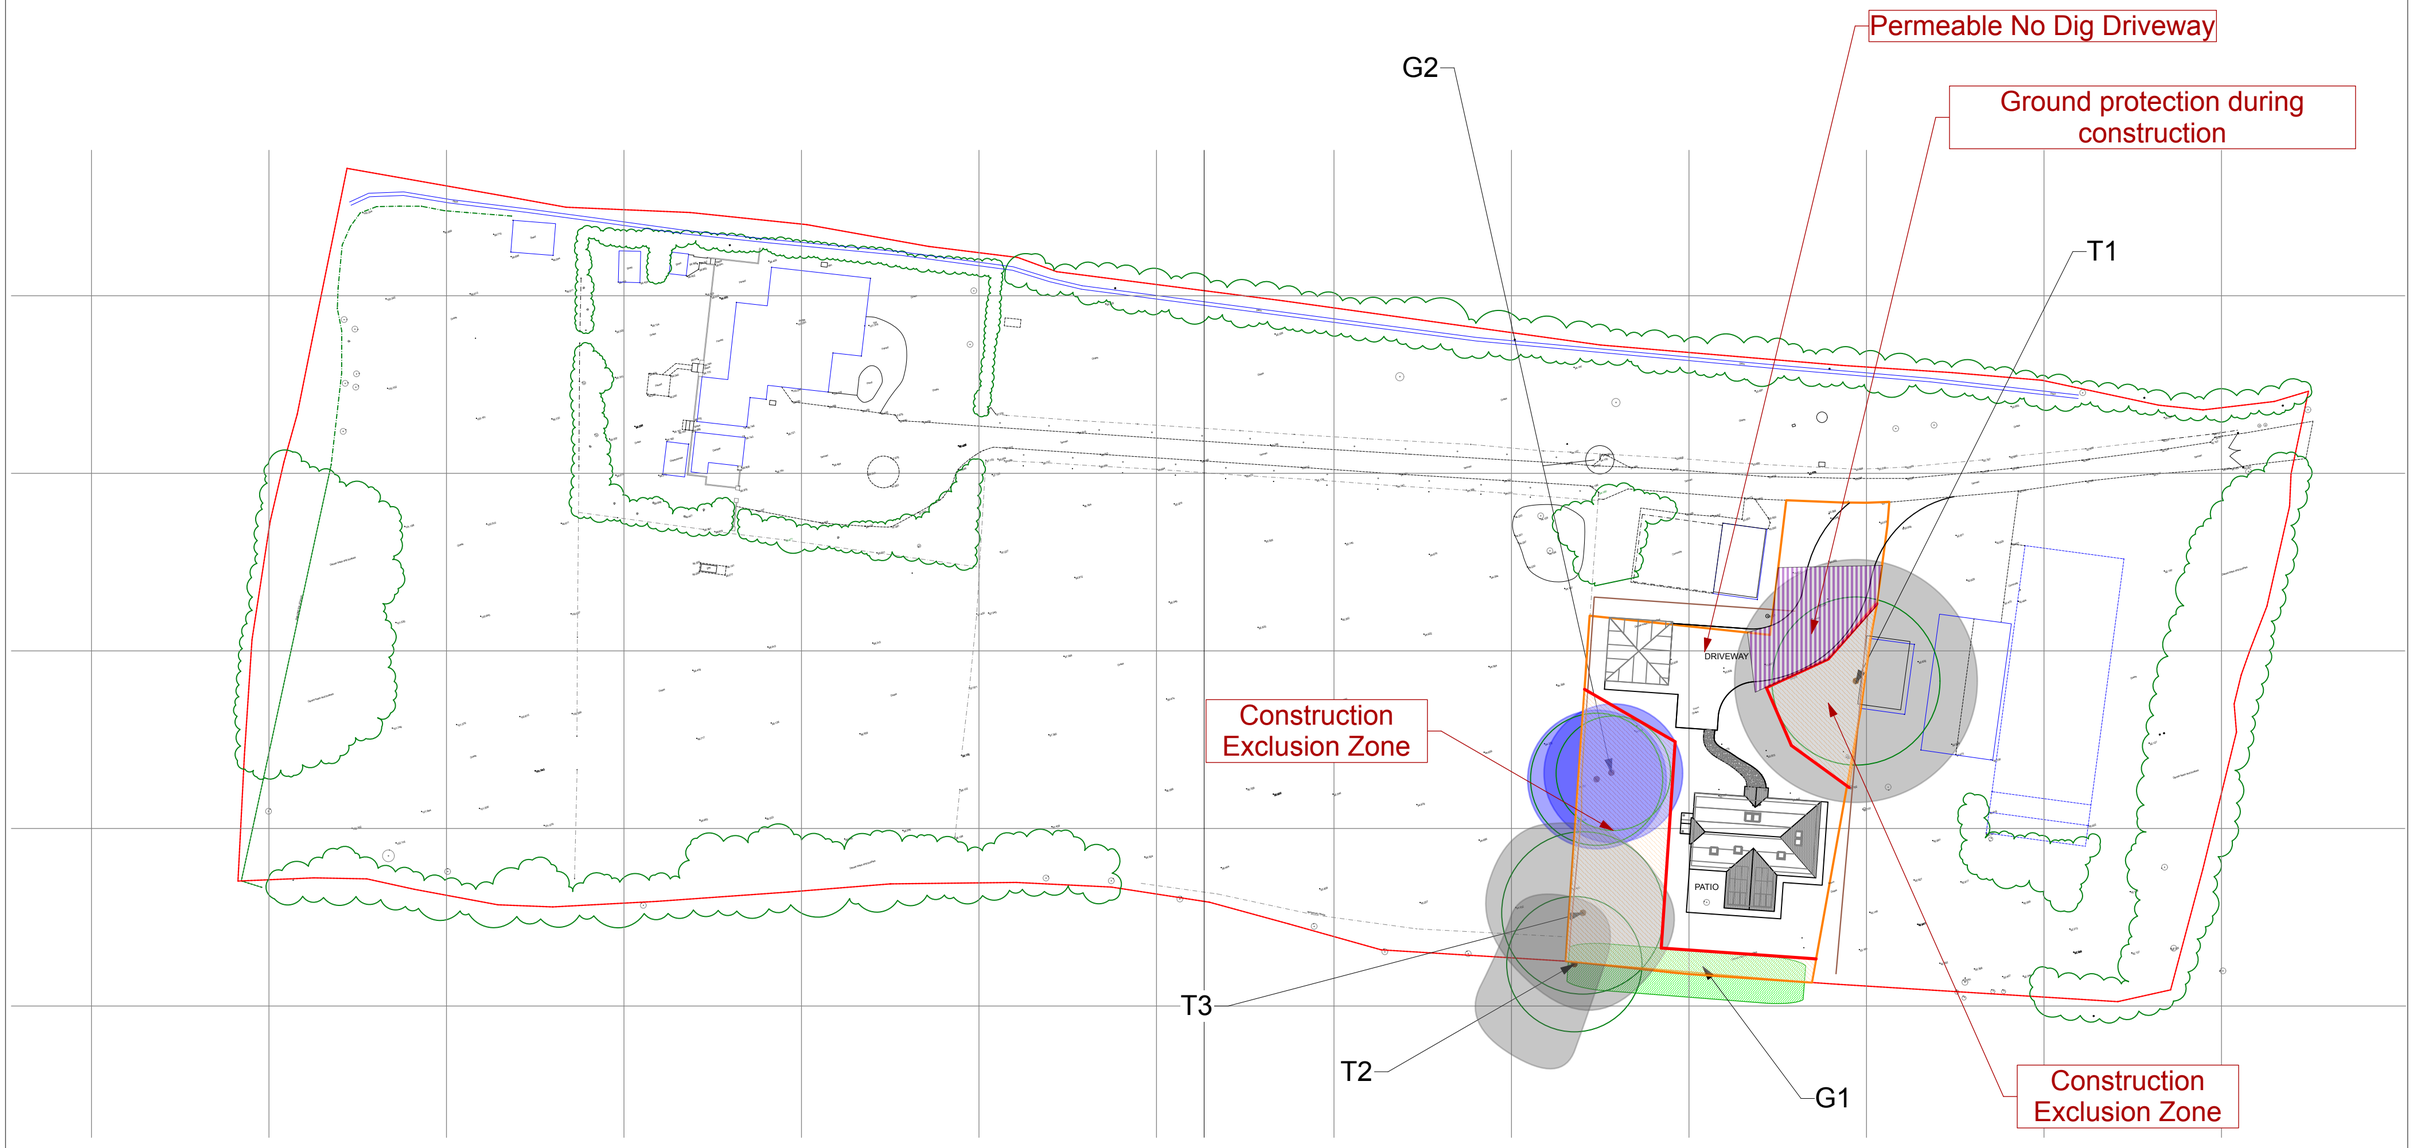

1 Tree Protection Plan
Scale: 1:500

No.	Date	Revision Notes	Zone	Approvals	No.	Date	Issue Notes

Design Firm: Barry Holdsworth Ltd
Consultant: Barry Holdsworth 07968 298385
Project Title: Linden Farm, Marlpost Road Southwater, RH13 9BZ
Drawing Title: Tree Protection Plan
Project Manager:
Drawn By: Barry Holdsworth
Reviewed By:
Date: 12/10/2026
CAD File Name:
Project ID: Tree Survey
Scale: 1:500 @A2
Drawing No.: Sht-2 of 1