THIS DRAWING SHOULD BE READ IN CONJUNCTION WITH ANY OTHER RELEVANT DRAWINGS AND THE CONSTRUCTION MANUAL
THE BUILDER SHOULD CHECK ALL LEVELS AND SITE DIMENSIONS BEFORE WORK STARTS AND NOTIFY SCANDIA OF ANY DISCREPANCY
IF IN DOUBT PLEASE ASK

© COPYRIGHT IN THIS DRAWING AND WORK EXECUTED IS AND REMAINS THE PROPERTY OF SCANDIA-HUS LIMITED AND OR ITS SUBSIDIARIES IN ACCORDANCE WITH THE PROVISIONS OF THE COPYRIGHT ACT. PERMISSION TO PRODUCE COPIES OR MODIFIED DRAWINGS IN WHOLE OR IN PART FOR ANY PURPOSE SHOULD BE OBTAINED FROM SCANDIA-HUS LIMITED & ANY SUCH REPRODUCTIONS SHOULD INCLUDE THIS & THE FOREGOING STATEMENT


| REV | DESCRIPTION | DATE | DRN | CHK |
|---|---|---|---|---|
| A | GENERAL REVISIONS | 18/8/26 | JP | LW |
| B | GENERAL REVISIONS | 21/8/26 | JP | LW |




01 X01 NORTH FACING ELEVATION
SCALE 1:100





02 X01 WEST FACING ELEVATION
SCALE 1:100

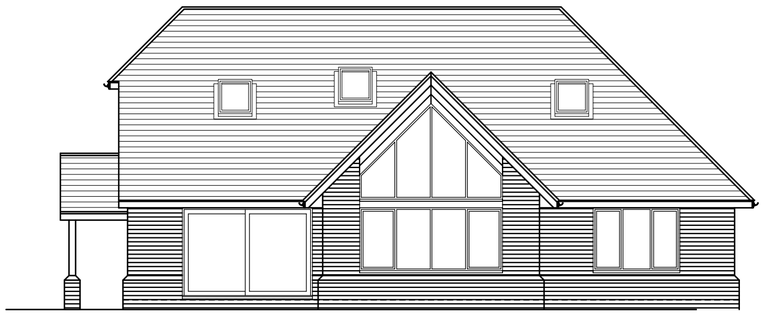


03 X01 SOUTH FACING ELEVATION
SCALE 1:100




04 X01 EAST FACING ELEVATION
SCALE 1:100

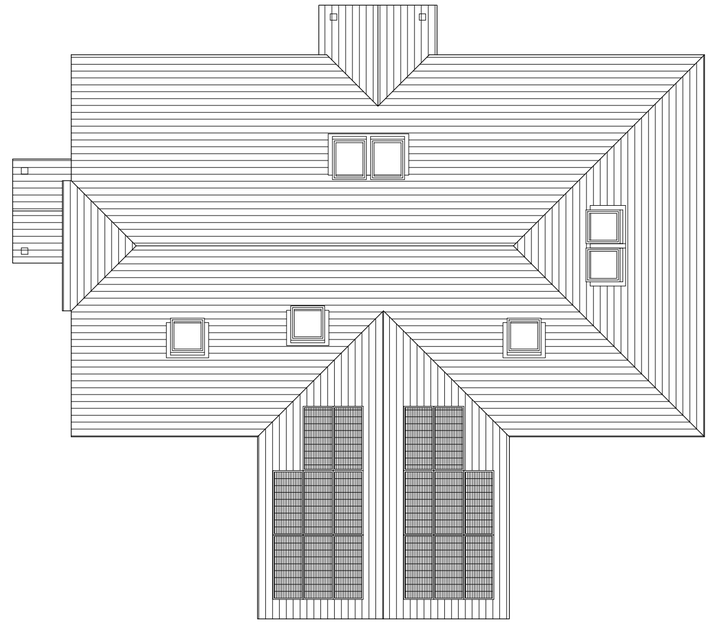

07 X01 ROOF PLAN
SCALE 1:100

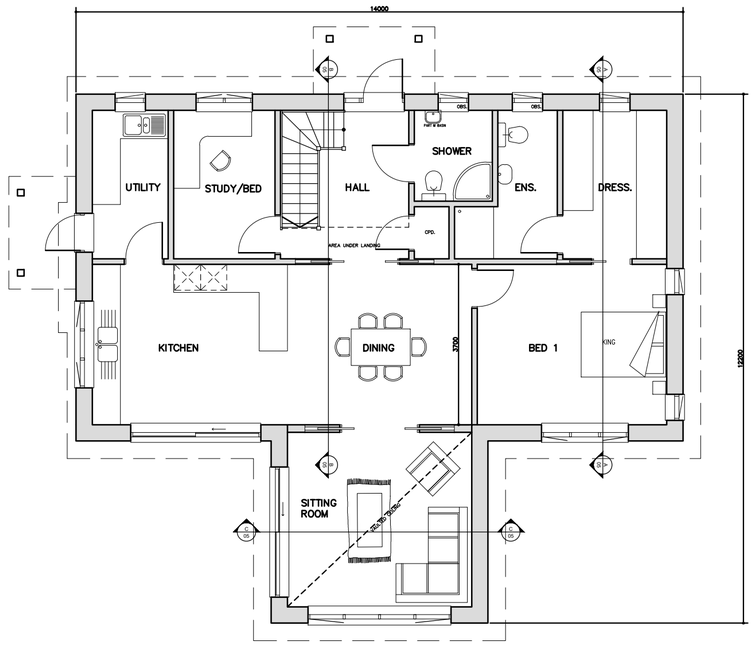


05 X01 GROUND FLOOR PLAN
SCALE 1:100

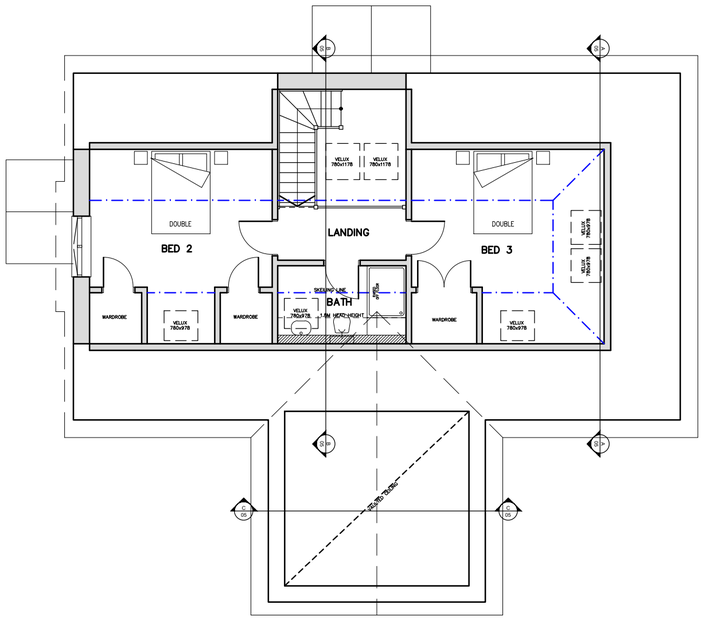


06 X01 FIRST FLOOR PLAN
SCALE 1:100

| ACCOMMODATION SCHEDULE | |
|---|---|
| GROUND FLOOR PLAN | M² |
| GROSS EXTERNAL AREA (GEA) | 133.00 |
| GROSS INTERNAL AREA (GIA) | 113.91 |

| ACCOMMODATION SCHEDULE | |
|---|---|
| FIRST FLOOR PLAN | M² |
| GROSS EXTERNAL AREA (GEA) | 64.26 |
| GROSS INTERNAL AREA (GIA) | 57.32 |

1 / 100 — 0 1m 2m 3m 4m 5m 10m 15m

scandiahus
SCANDIA-HUS BUSINESS PARK,
FELCOURT ROAD, FELCOURT, EAST GRINSTEAD,
WEST SUSSEX, RH19 2LP : TEL 01342 838060

FOR
GEORGE KNIGHT & JASMINE GRINSTEAD

SITE
LINDEN FARM, MARLPOST RD, SOUTHWATER, WEST SUSSEX, RH13 9BZ.

TITLE
# PROPOSED DWELLING FLOORPLANS AND ELEVATIONS

| C/No. | O/No. | SCALE |
|---|---|---|
| 219470 | | 1:100 @A2 |
| DRAWN: EW | | DRAWING NUMBER: X01 |
| DATE: 21.05.26 | | REV B |