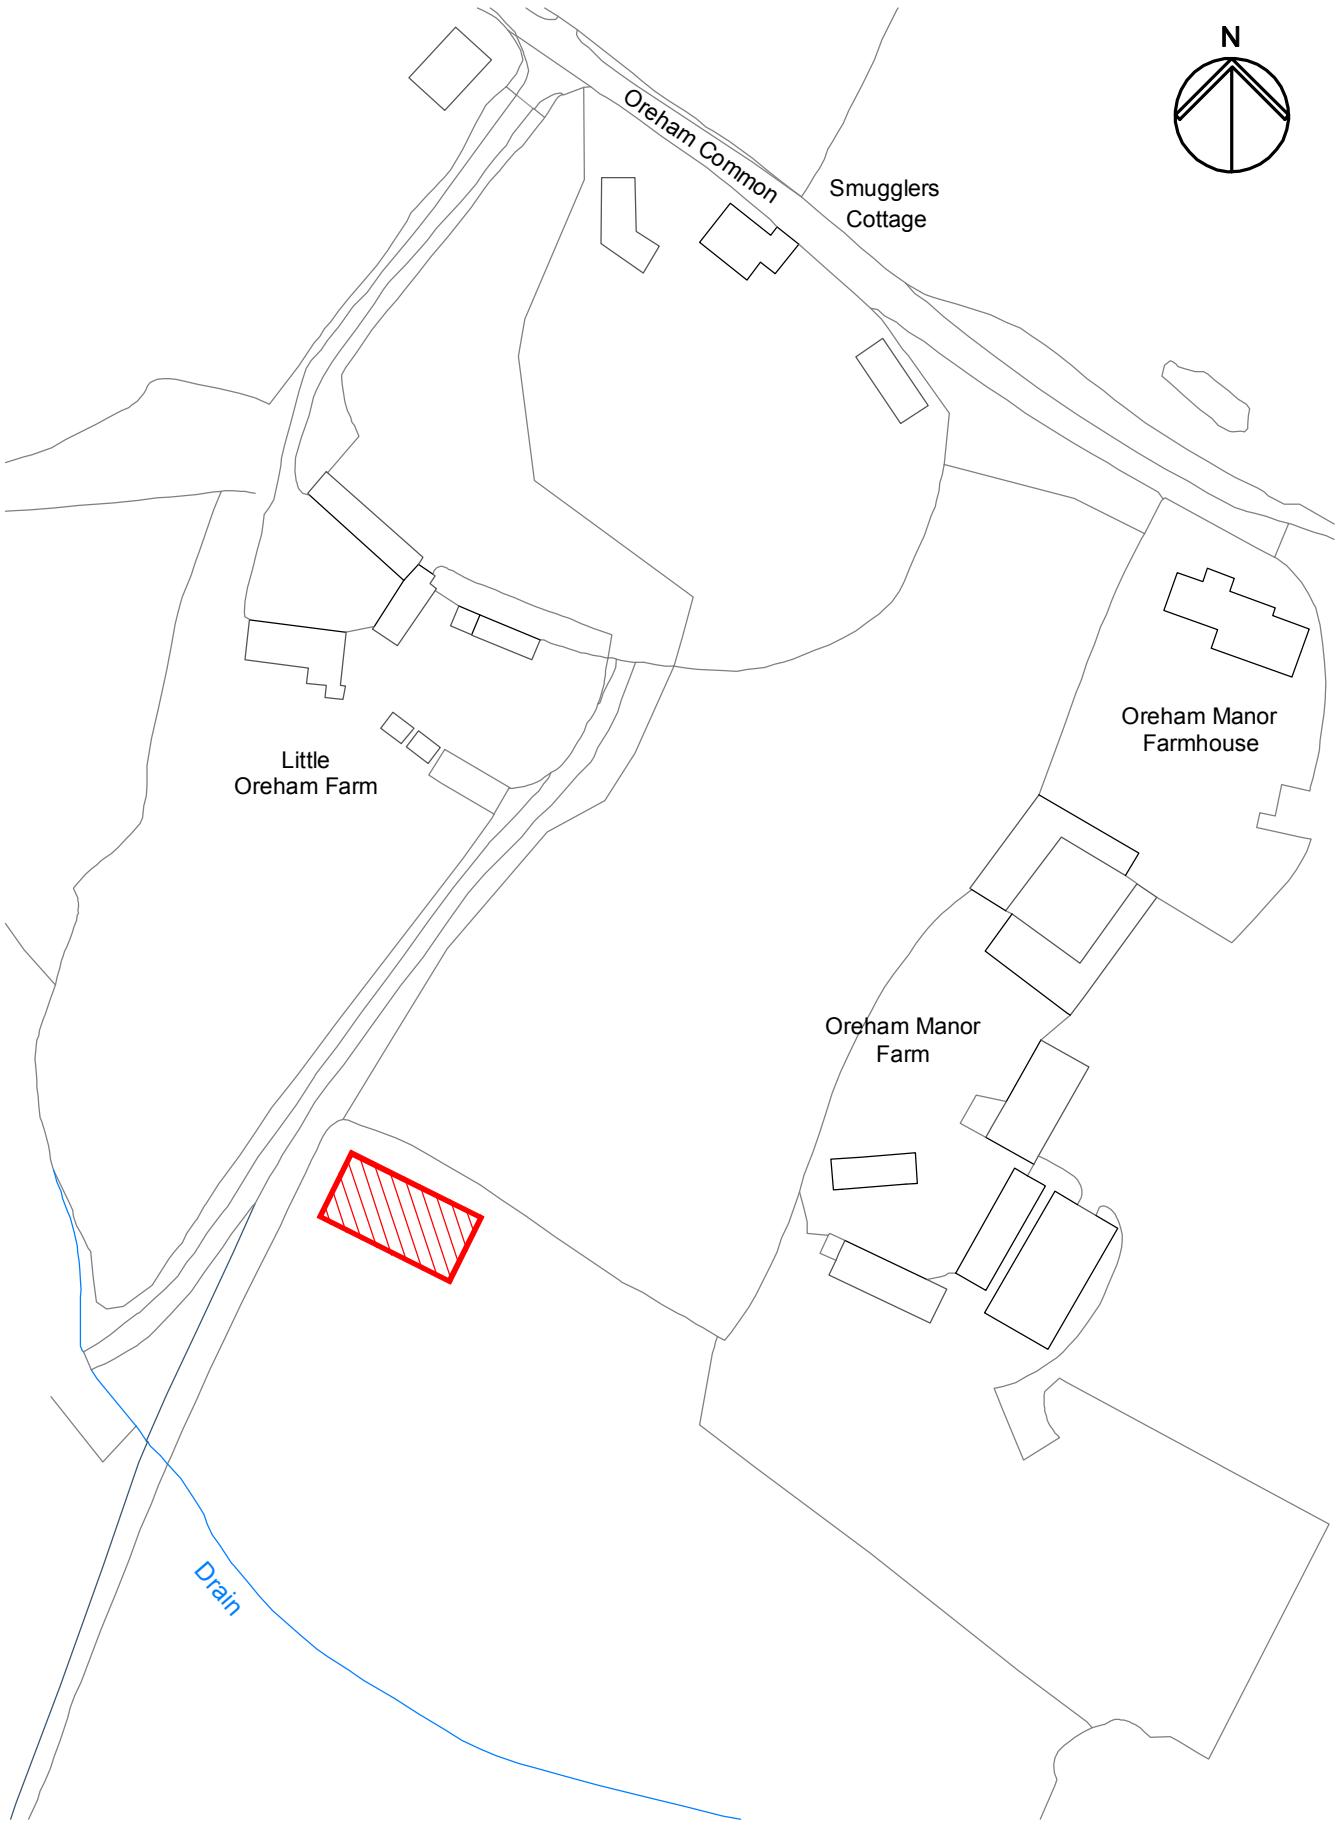


© Ordnance Survey AC0000808122

SCALE 1:1250m

0 20 40 60 80 100

job: Oreham Manor Farm, Oreham Common Henfield, West Sussex BN5 9SB		scale(s) 1:50 ☐ 1:100 ☐ 1:200 ☐ 1:500 ☐ 1:1250 ☒	job no.	dwg no. LOC1	
dwg: PROPOSED BARN LOCATION PLAN			drawing size A4	date 27 Aug 2025	rev C