
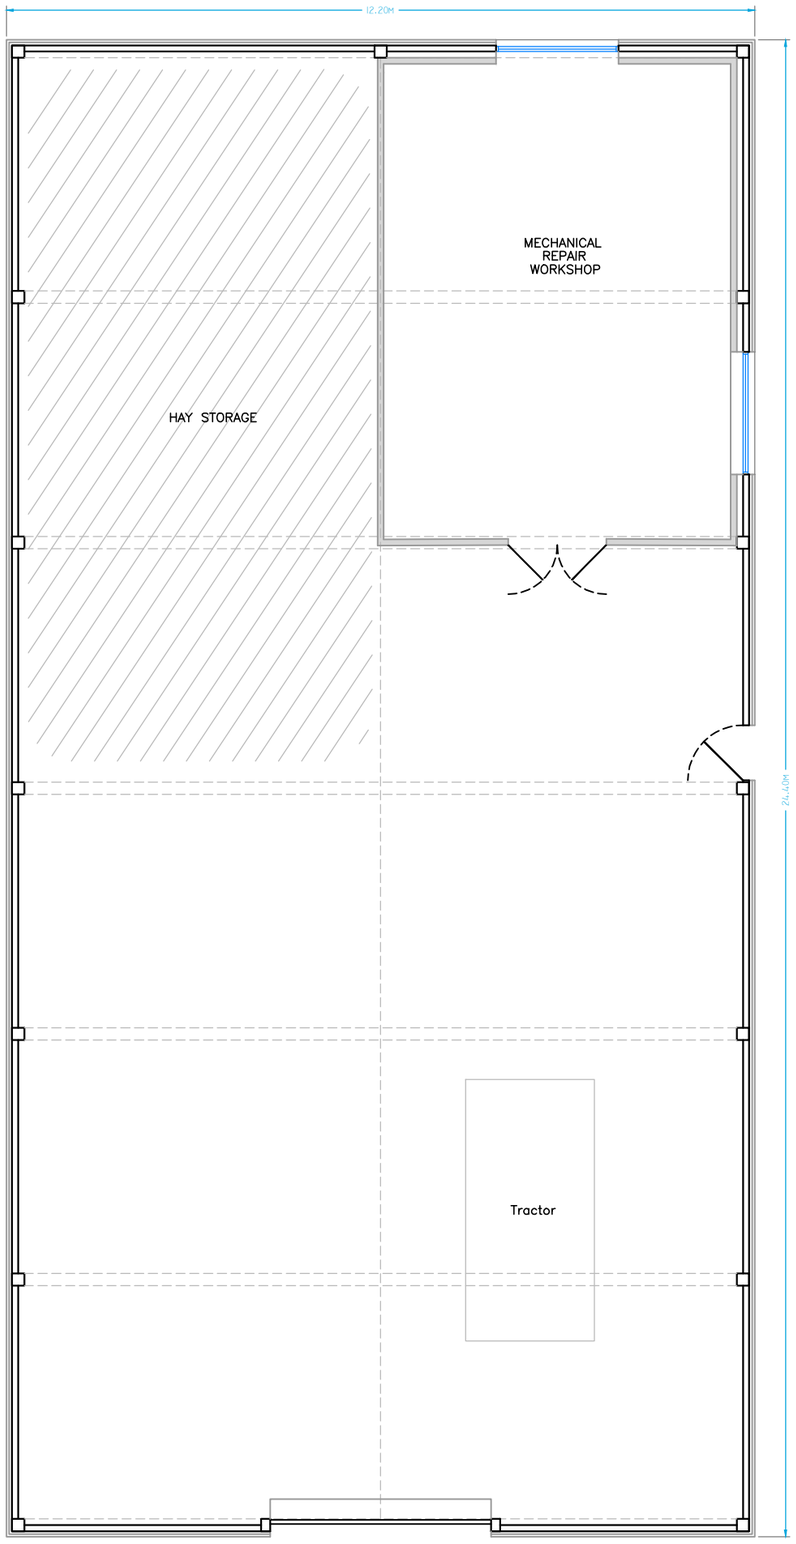


Ground Floor

G.I.A. 283m²

SCALE 1:100m

0 1 2 3 4 5 6

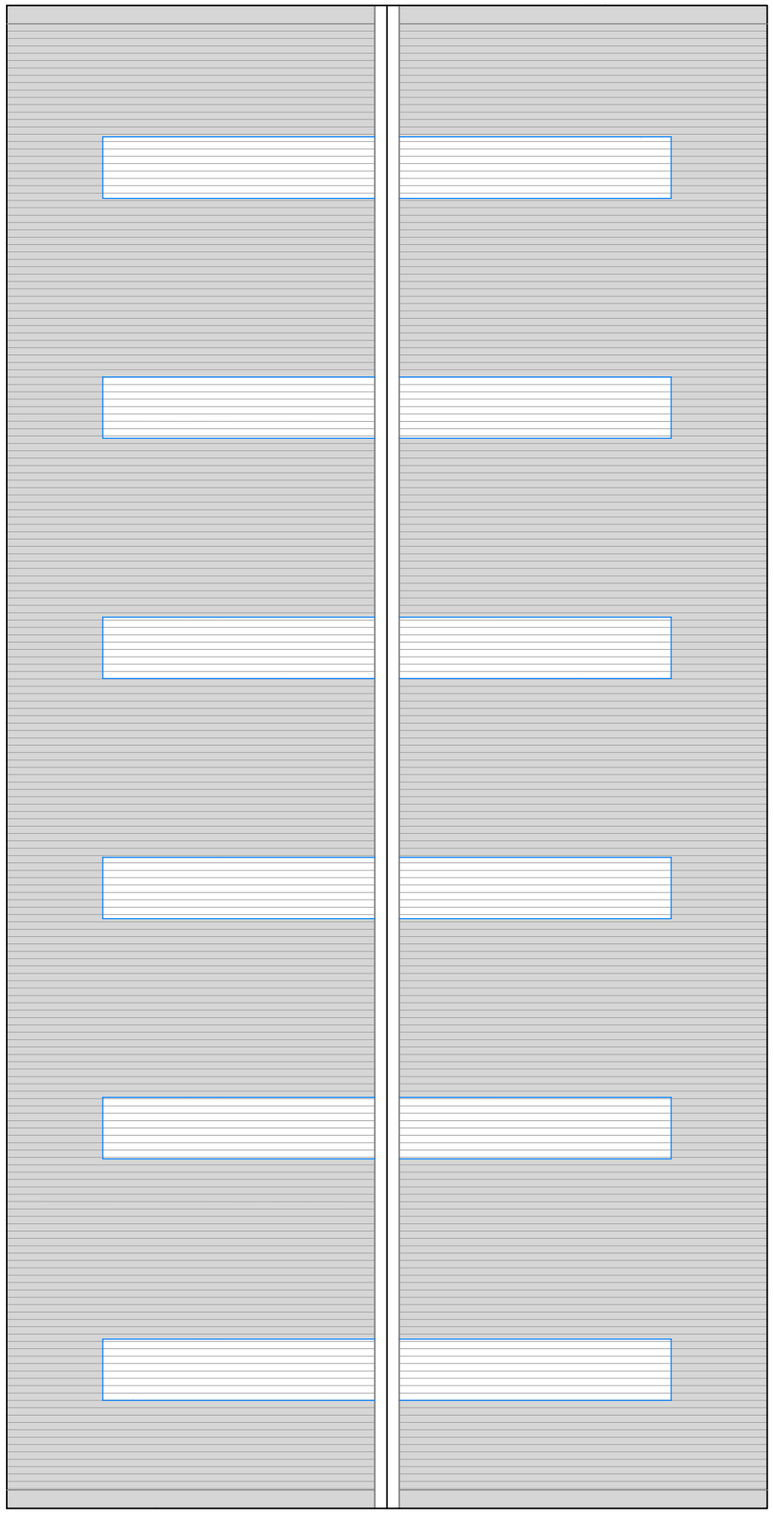

Roof Plan

job: Oreham Manor Farm, Oreham Common Henfield, West Sussex BN5 9SB		scale(s) 1:20 ☐ 1:50 ☐ 1:100 ☒ 1:200 ☐ 1:500 ☐	job no.	dwg no. PFP	
dwg: BARN - FLOOR & ROOF PLANS AS PROPOSED			drawing size A3	date 27 Aug 2025	rev E