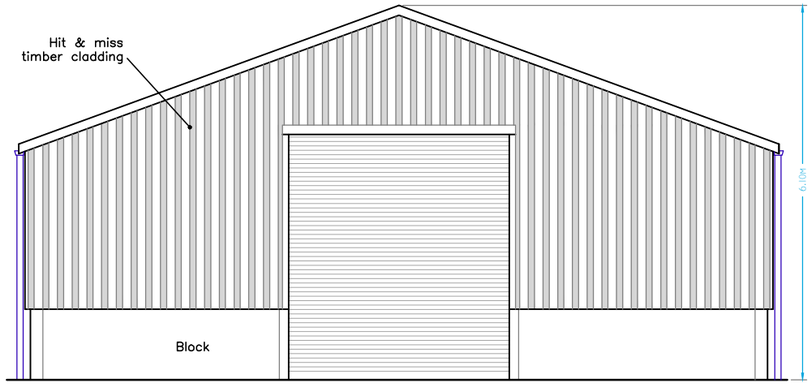
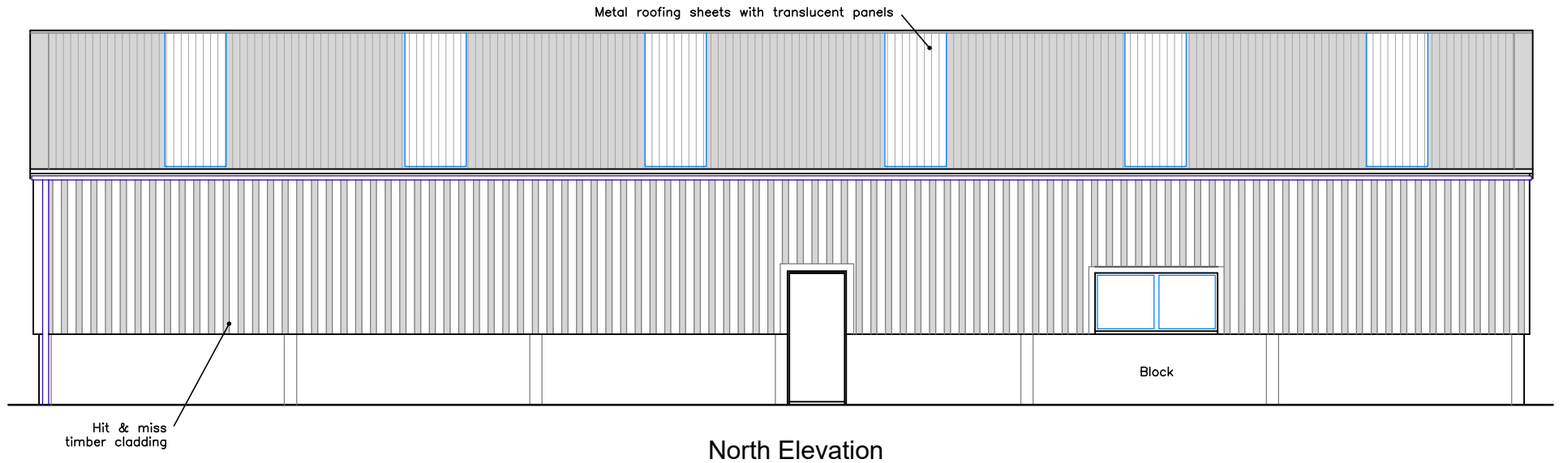
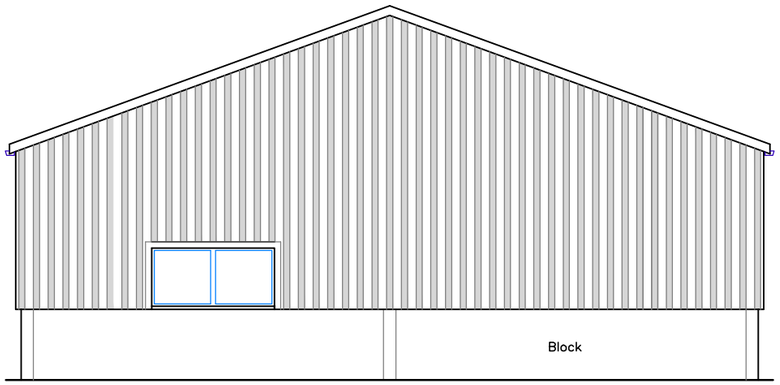


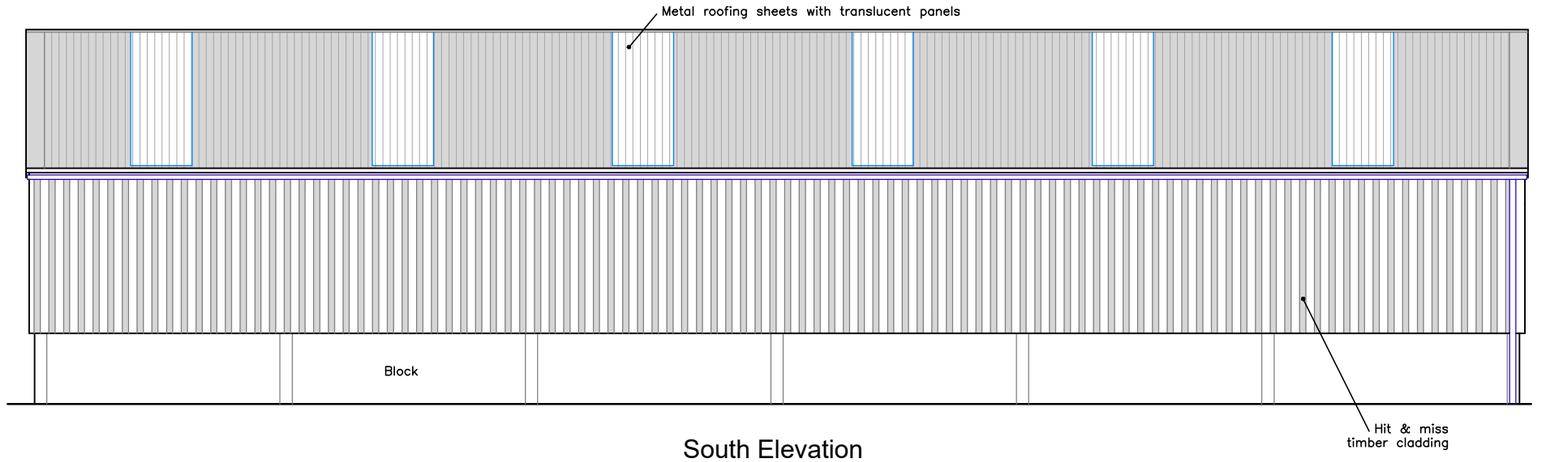

East Elevation




North Elevation




West Elevation




South Elevation

SCALE 1:100m

0 1 2 3 4 5 6

| | | | | | |
|---|---|---|---|---|---|
| job: Oreham Manor Farm, Oreham Common<br>Henfield, West Sussex BN5 9SB | scale(s) 1:20 ☐ 1:50 ☐ 1:100 ☒ 1:200 ☐ 1:500 ☐ | job no. | dwg no. PEV | | |
| dwg: BARN - ELEVATIONS<br>AS PROPOSED | | drawing size A3 | date 27 Aug 2025 | rev E | |