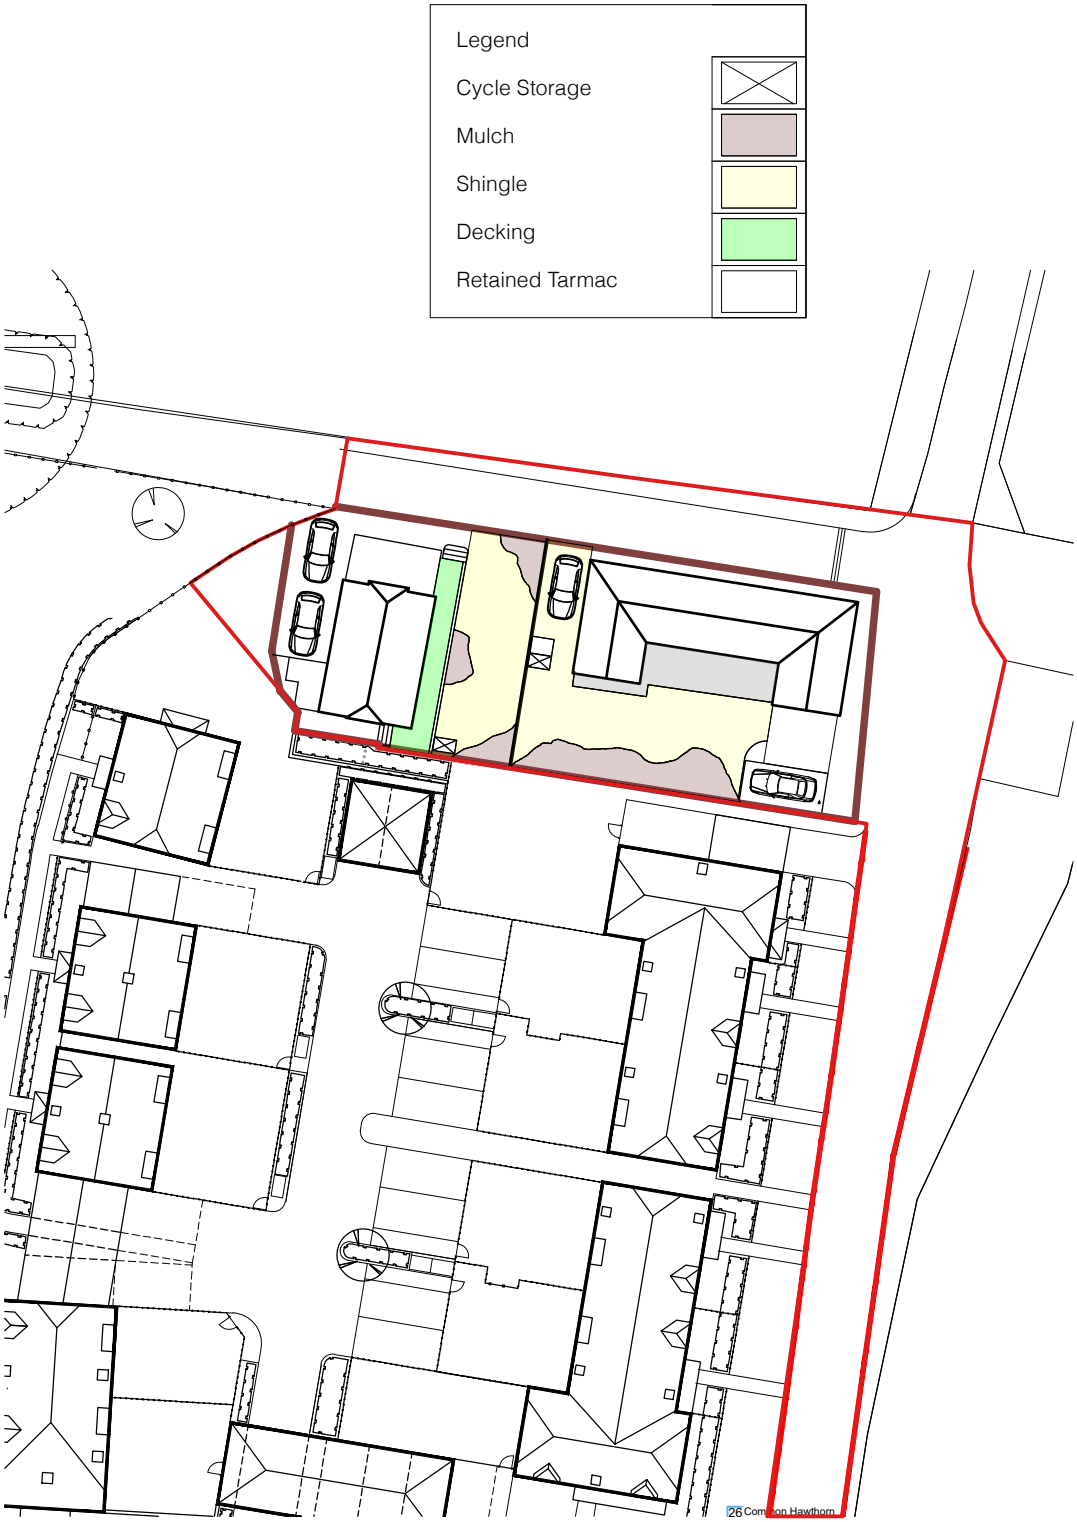


Accommodation Schedule

Plot 1	2-Bedroom House	86.25m²
Plot 2	2-Bedroom House	100.64m²
Total;	**2 Dwellings**	
Car Parking;	2 spaces per Dwelling	

N

Client's Name
Antler Homes

Drawing Title
Proposed Site Plan

Drawn: JT | Checked: SLG | Date: 15.10.2026

Job No: 7225 | Drawing No: PL010 | Rev: B

Job Title
Land at Crosby Farm, Slinfold

Scale
1:500 @ A4
metres 5 10 15 20

Status
PRELIMINARY

Rev	Date	Revision Details	Dr	Ch

London: 76 Great Suffolk Street, London, SE1 0BL
T 0207 928 2773 E london@ecearchitecture.com
Sussex: Brooklyn Chambers, 11 Goring Road, Worthing, West Sussex, BN12 4AP
T 01903 248777 E sussex@ecearchitecture.com
Bristol: Westworks, St. Nicholas House, 31-34 High Street, Bristol, BS1 2AW
T 0117 315 8557 E bristol@ecewestworks.com
ECE Architecture
www.ecearchitecture.com

© ECE Architecture Limited. No dimensions to be scaled from drawing except for the purposes of Planning Applications. The contractor should check all dimensions on site. It is the contractors responsibility to ensure compliance with Building Regulations.

CAD Plot date: 31/08/2022 - 14:20:41 7225 crosby farm - planning.dwg