DELSPRIDE FARM (PLOT 3)

SCALE = 1:250

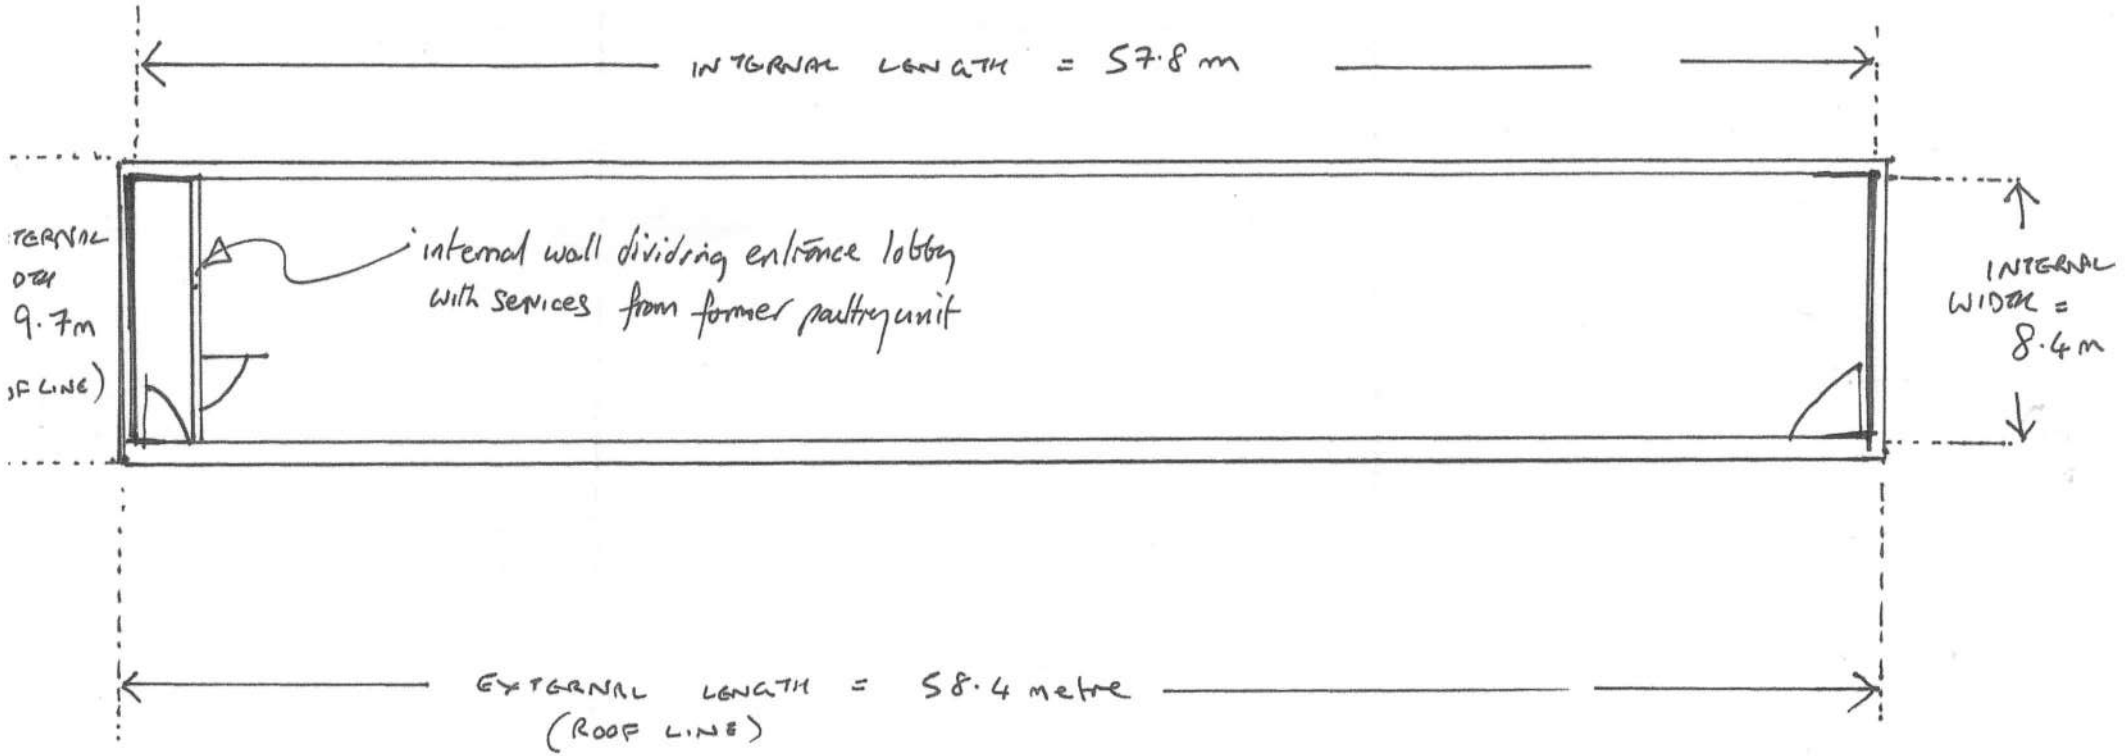

NORTH

Total internal area for change of use = 57.8 x 8.4 m²
= 485.52 m²