Location Plan
Buidlings at Rowfold Lodge, Billingshurst, RH14 9DD

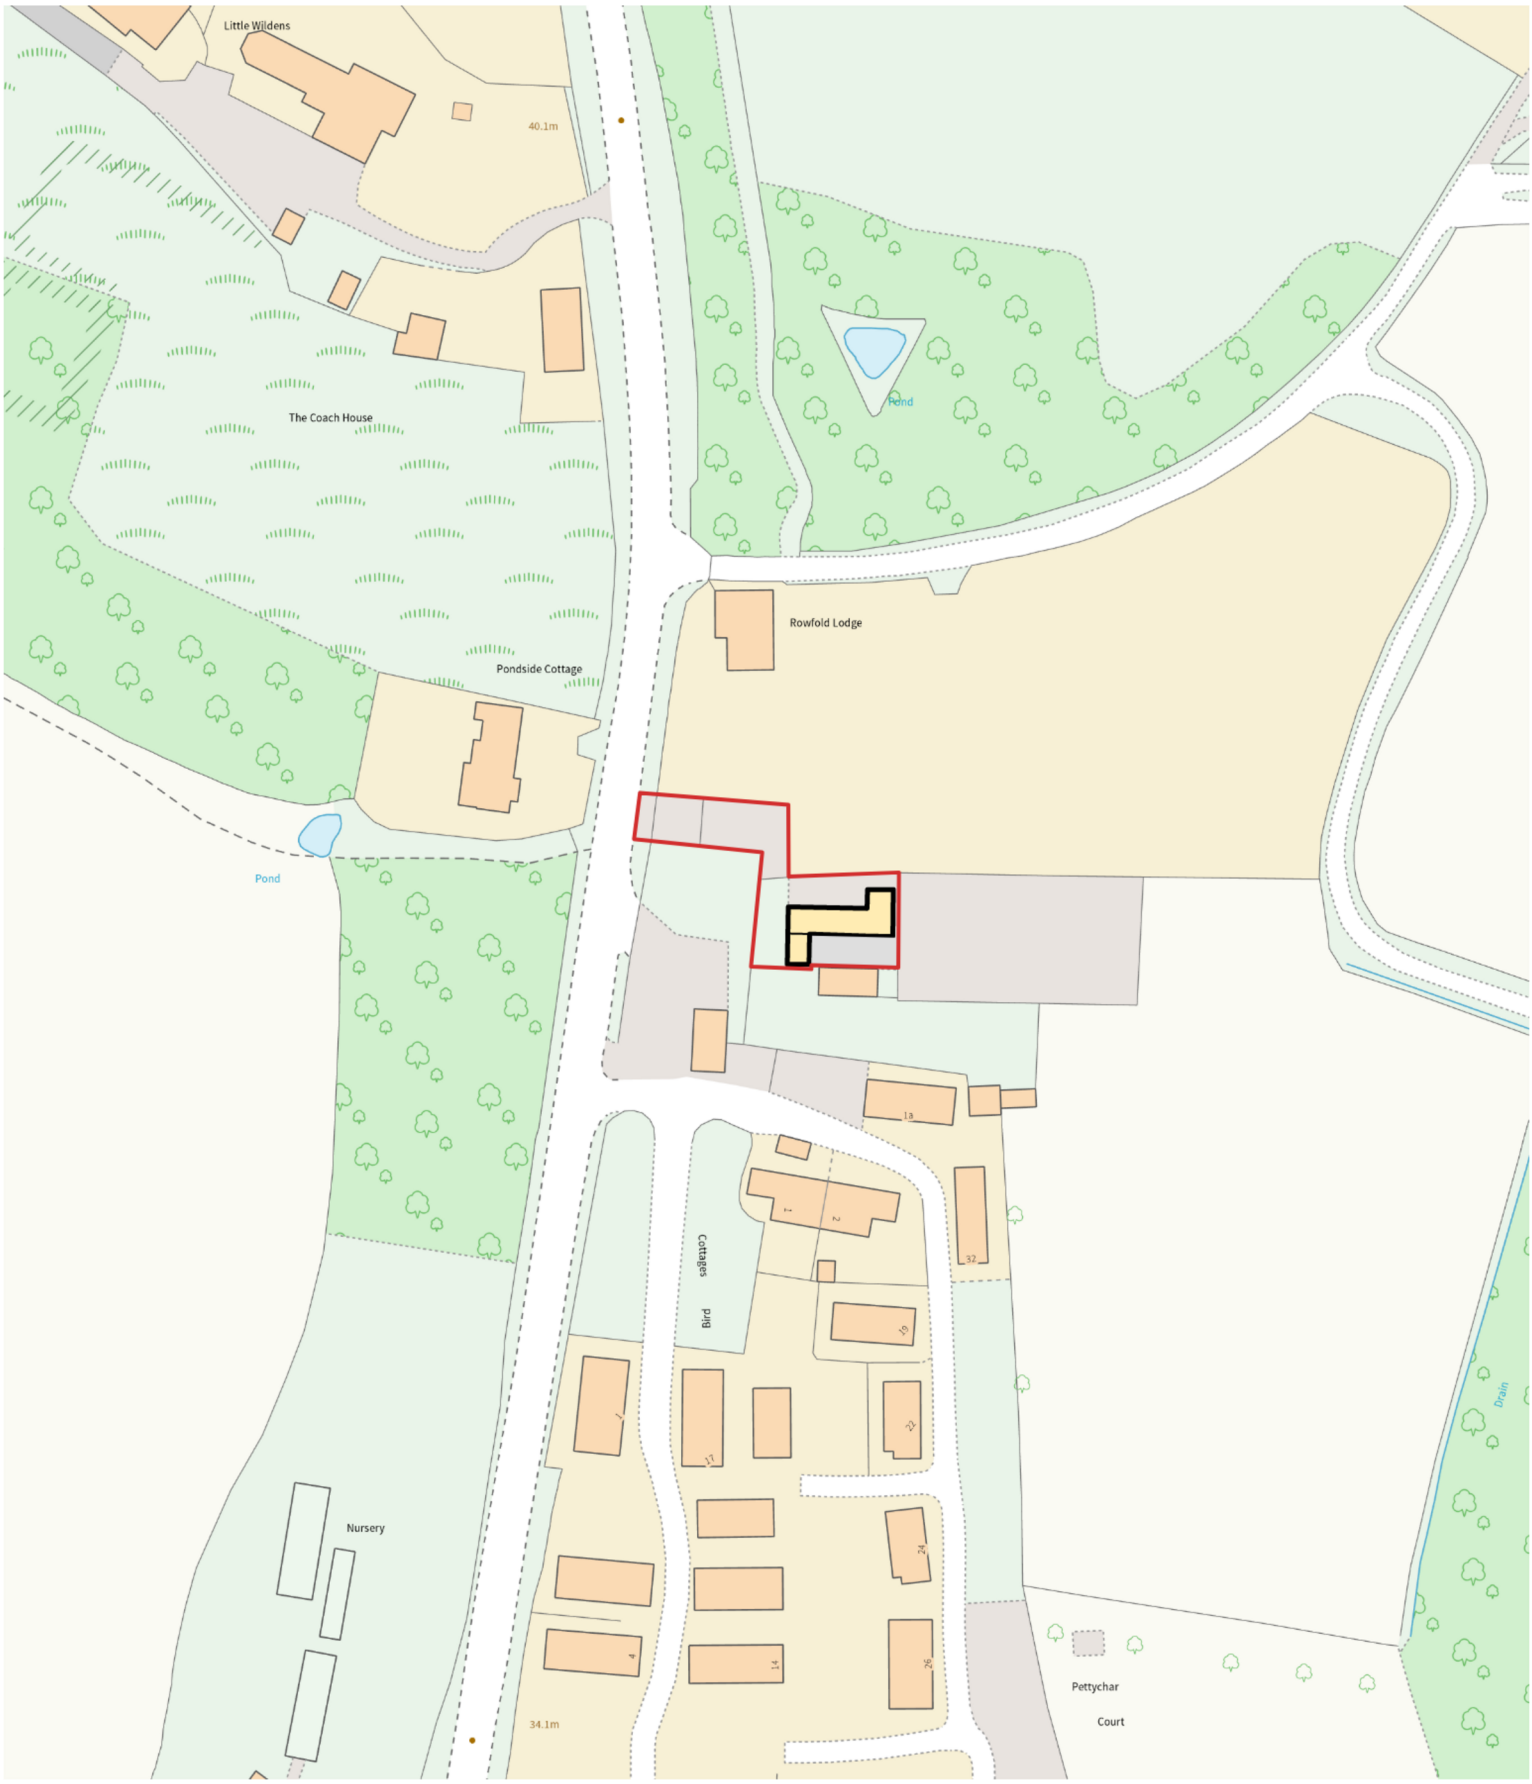

Produced on Feb 7, 2024.
© Crown copyright and database right 2024 (licence number 100059532)

50 m
Scale 1:1250 (at A4)

N