Site Plan
Rowfold Lodge, Billingshurst
RH14 9DD

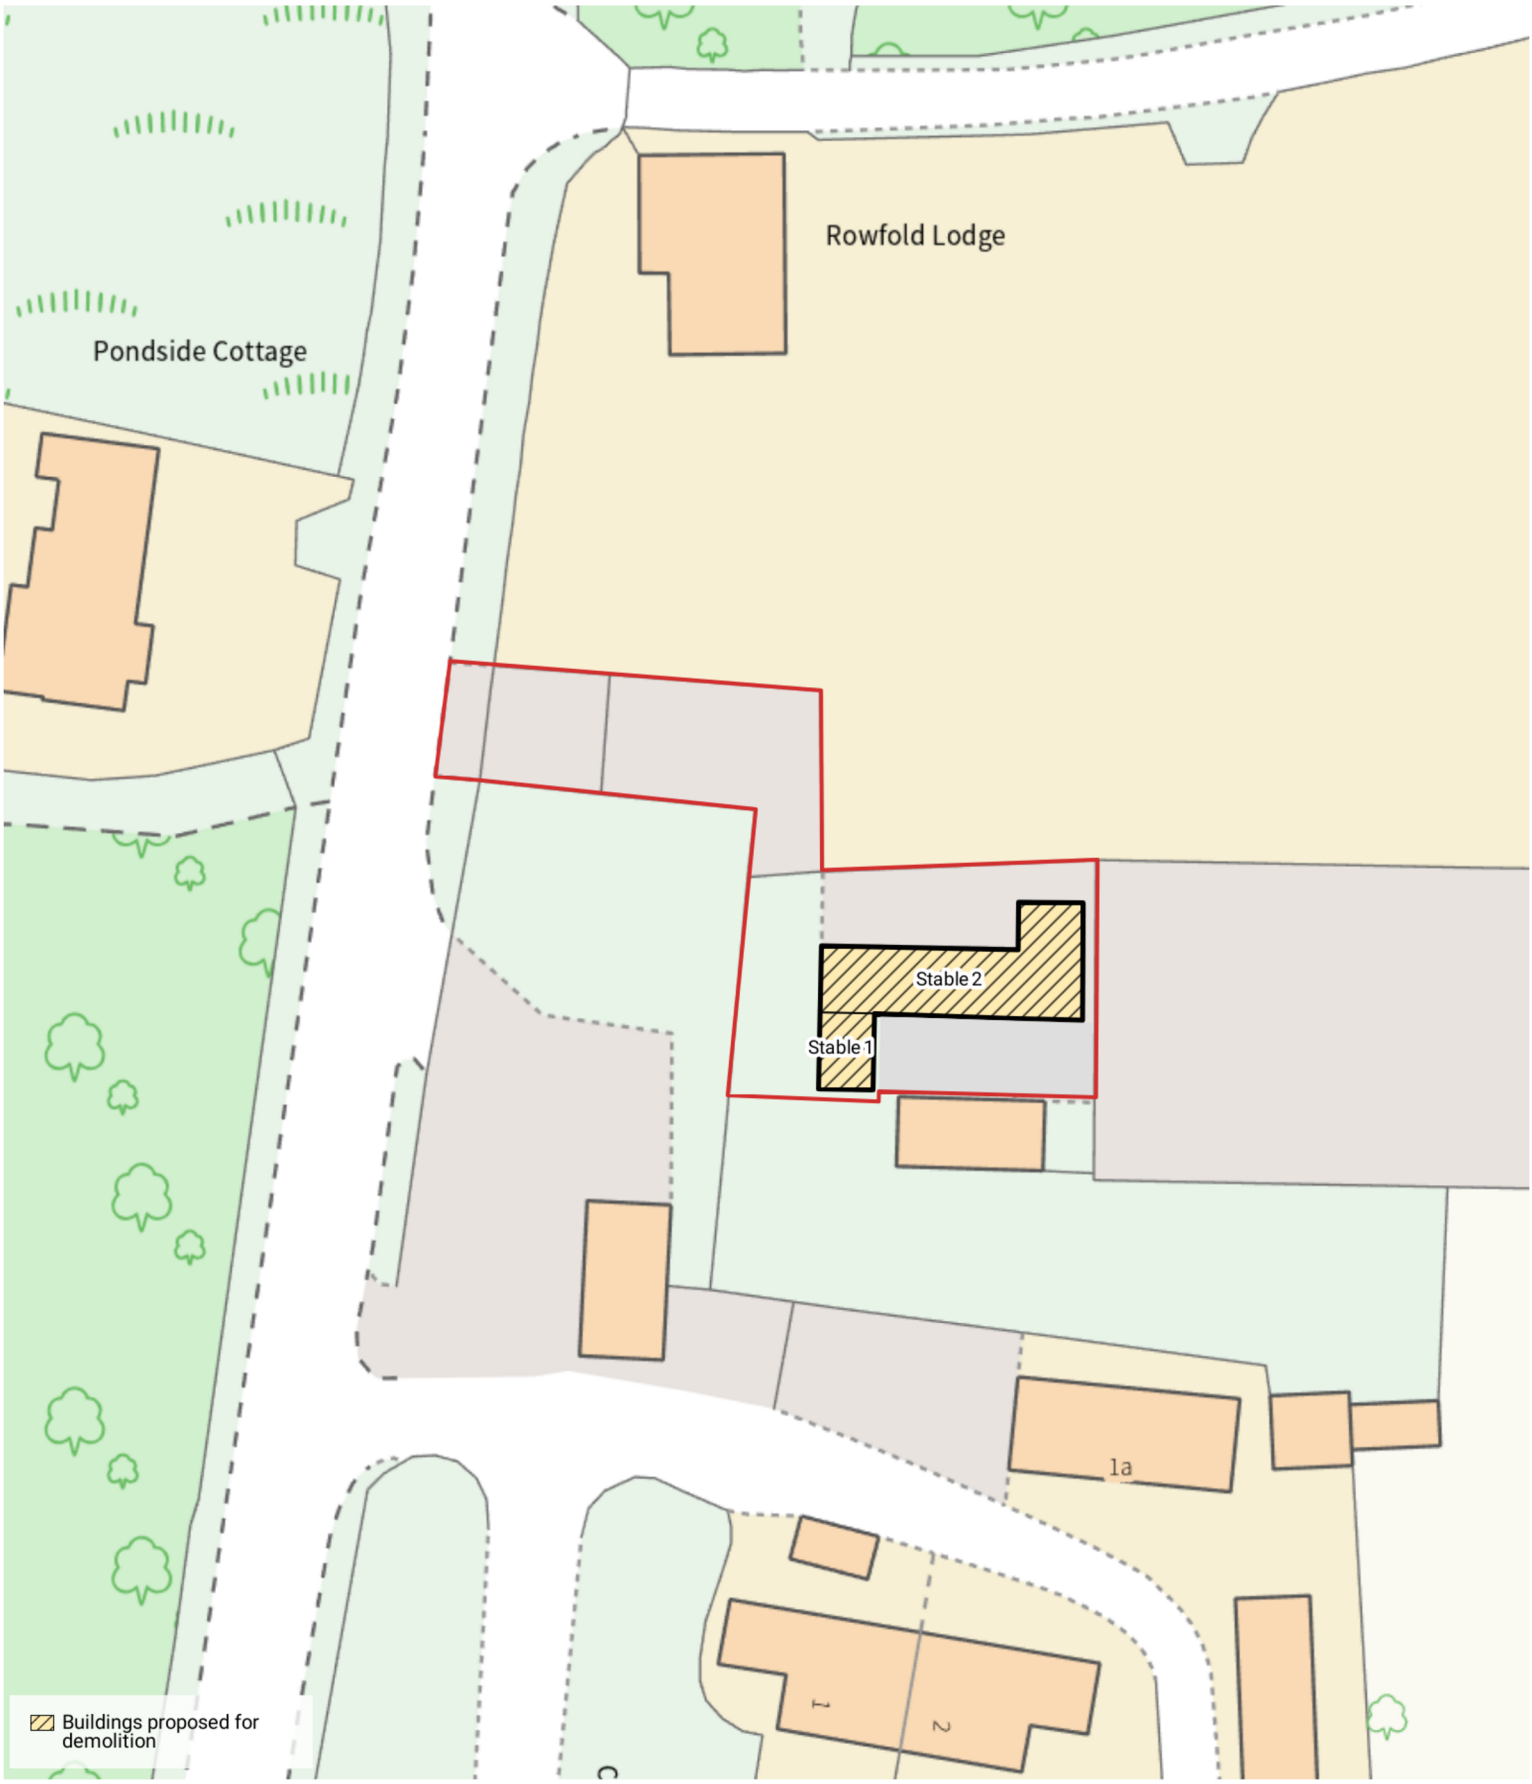

Produced on Feb 7, 2024.
© Crown copyright and database right 2024 (licence number 100059532)

10 m
Scale 1:500 (at A4)

N