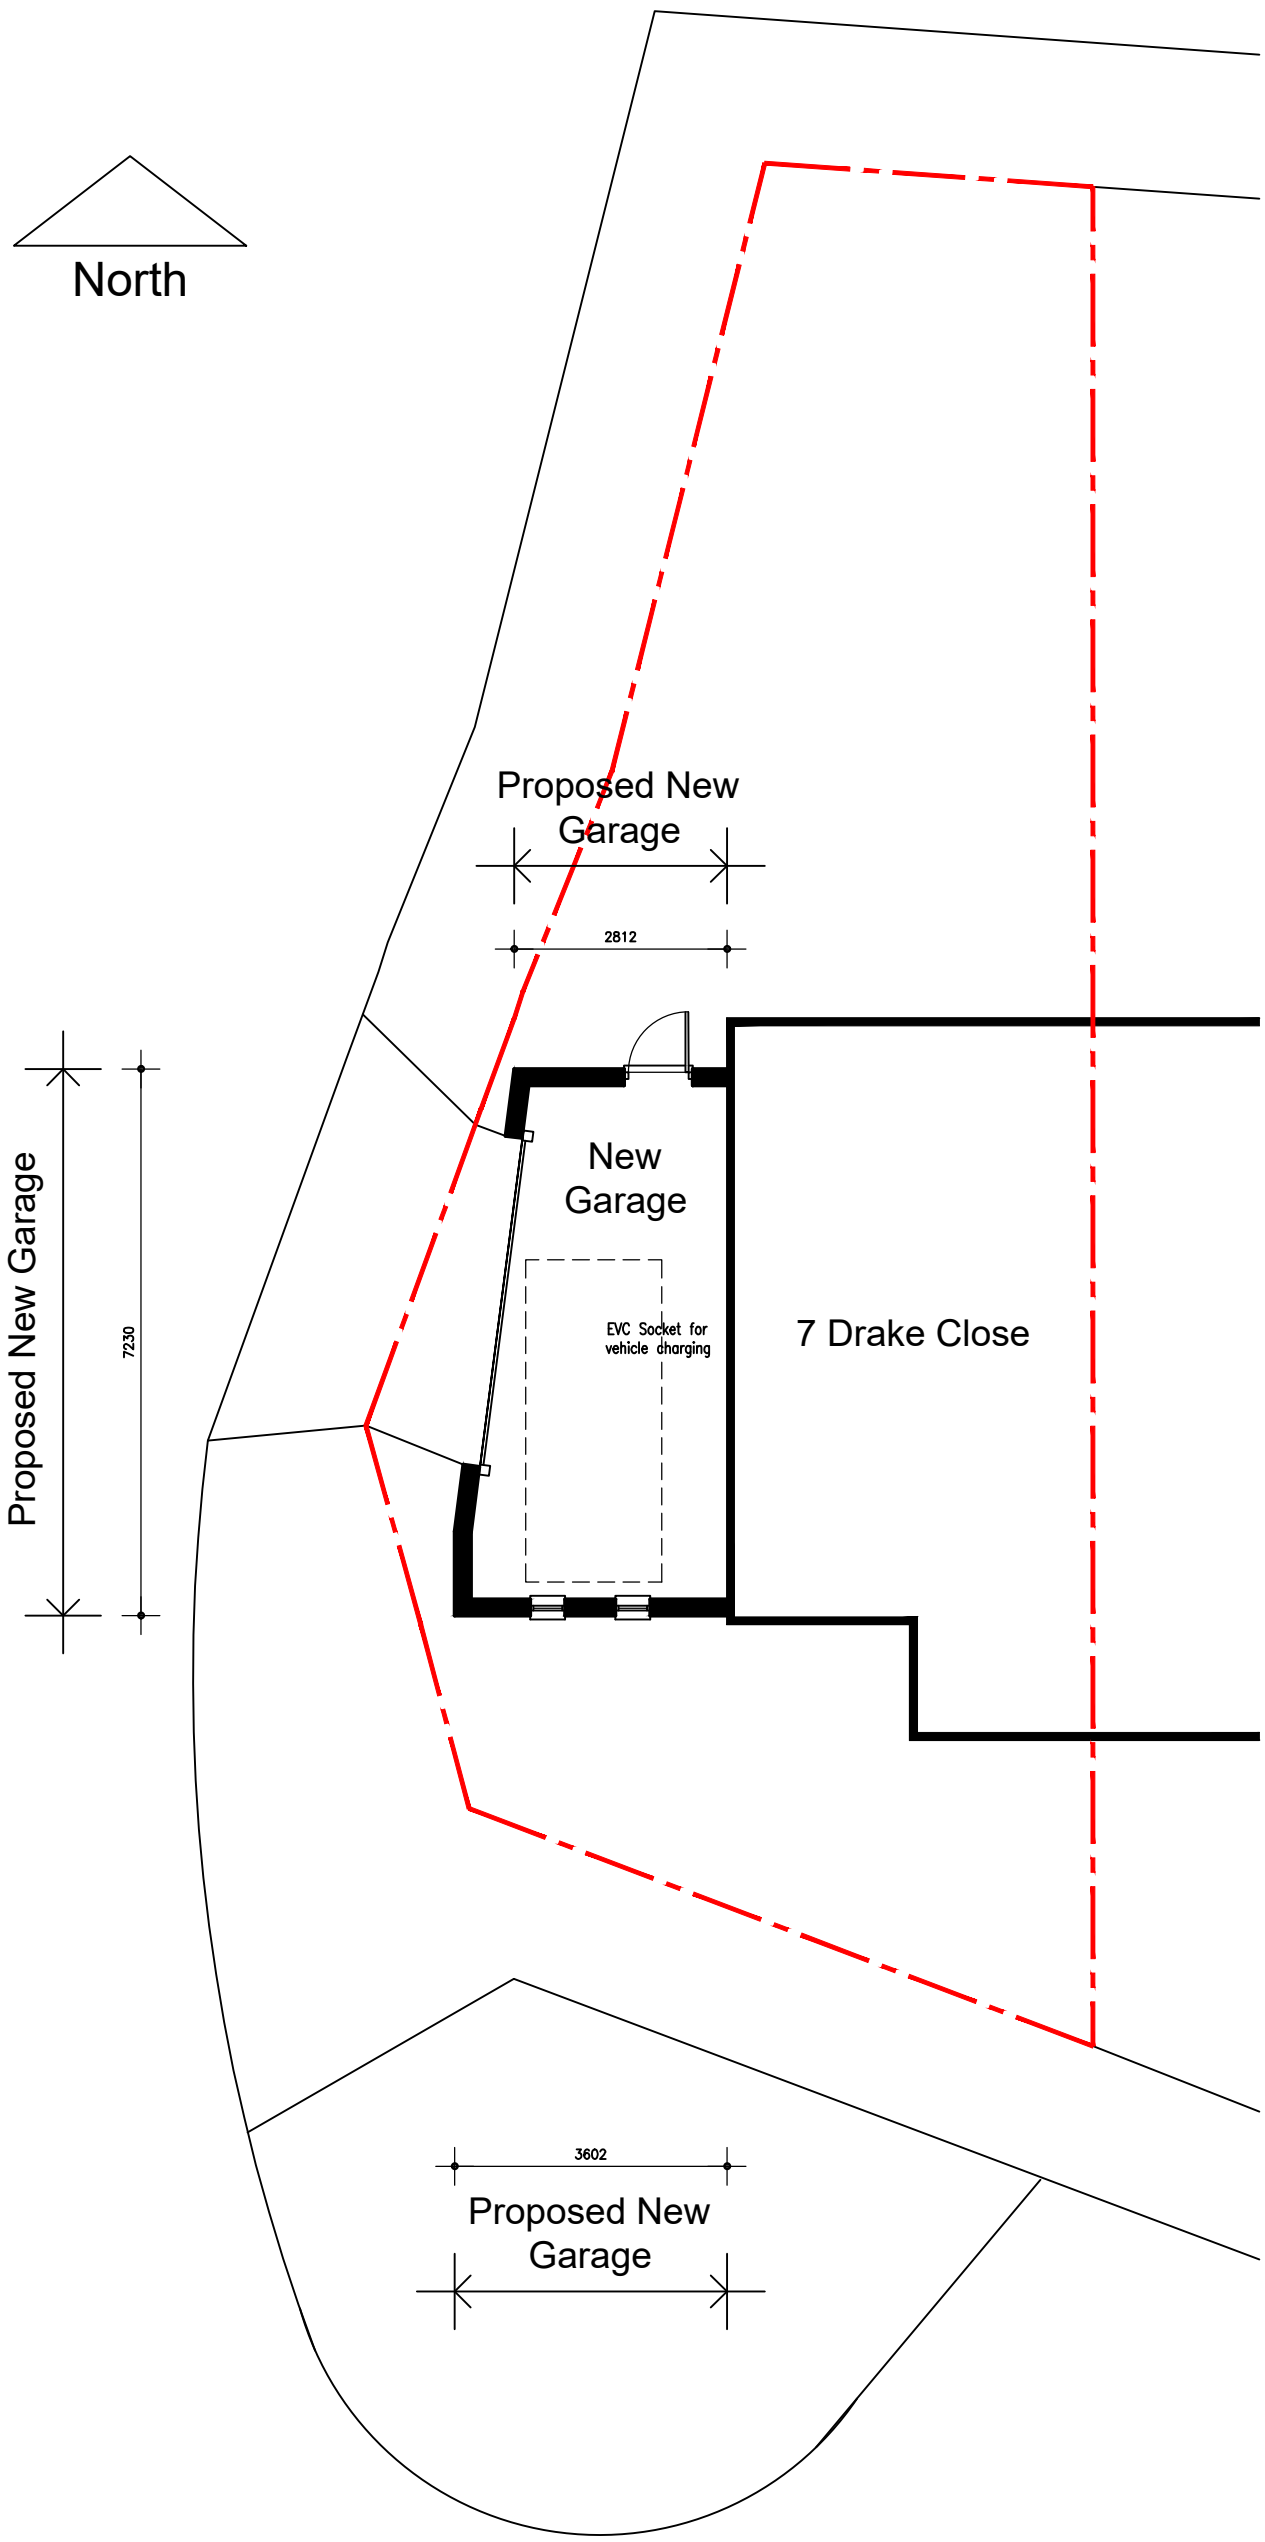

SCALE BAR

0 1 2 3 4 5

Proposed Attached Single Garage to 7 Drake Close, Horsham.
Proposed Block Plan & Floor Layout.

Scale 1:100 at A3

January 2024

Drg. No. MW.01A