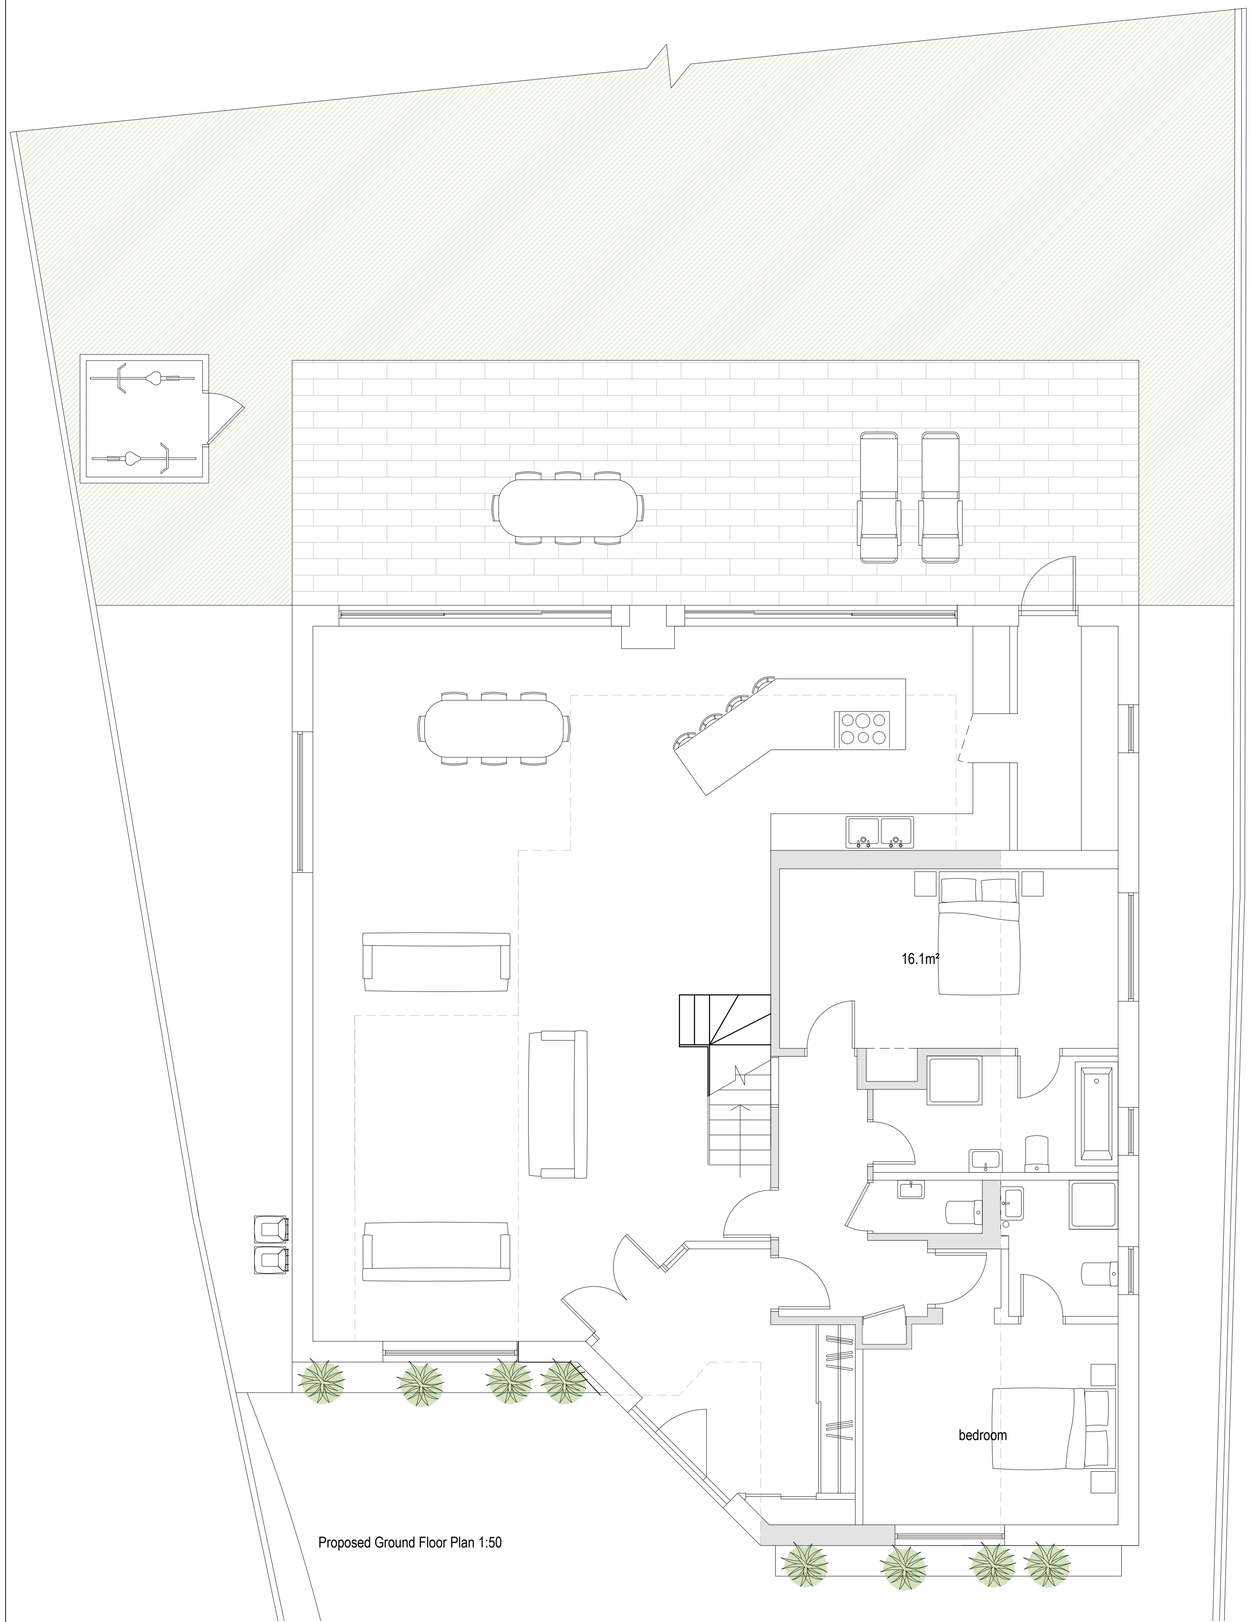

Proposed Ground Floor Plan 1:50

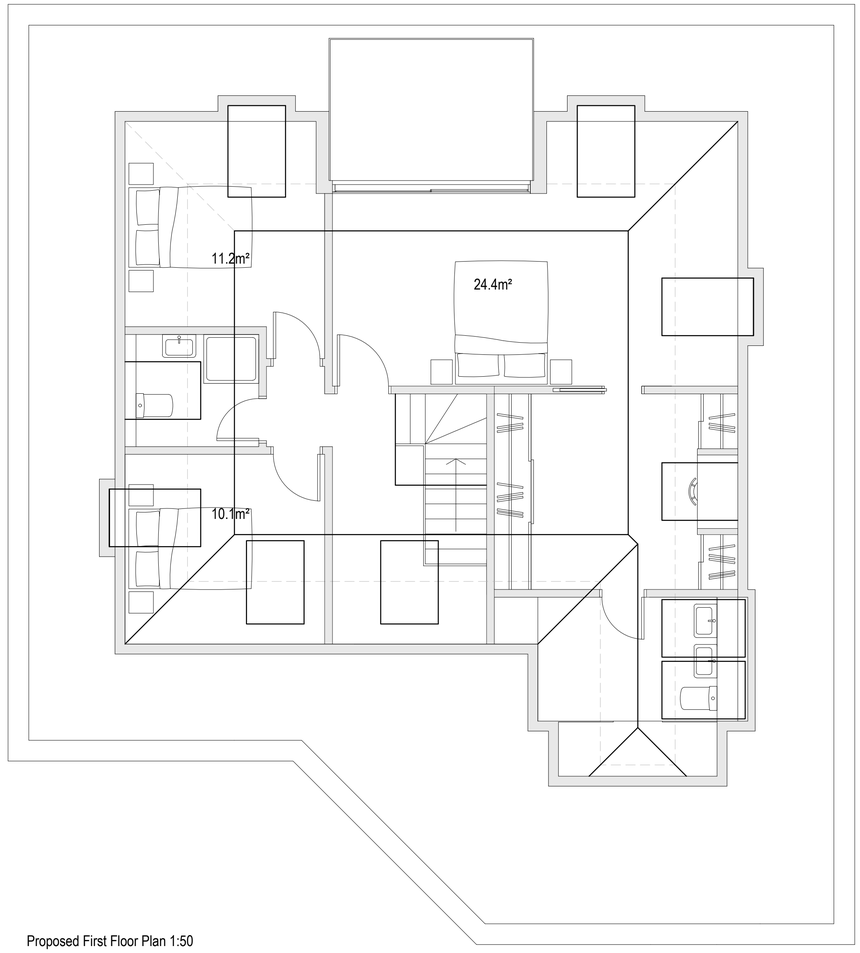

Proposed First Floor Plan 1:50

1:100 0 1 2 3 4 5 6 7 8 9 10m

1:50 0 1 2 3 4 5 6 7 8 9 10m

Rev A 04.02.25 Annotation amendments

bpm Architectural Services Ltd.

client: Rupert Verell

project: 9 Saxon Road
Steyning
West Sussex
BN44 3FP

project ref: 3029 Drawing No. 02A

drawing title: Proposed plans

drawn by: J Boys

date: Sept 24 scale: 1:50/100@ A1

www.bpmnet.co.uk
info@bpmnet.co.uk

Do not scale off drawing, check all dimensions on site before all work is commenced

All goods materials workmanship to conform with current building regs BSS and COP's