STATUTORY STATUS	
LISTED	NO
CONSERVATION	YES

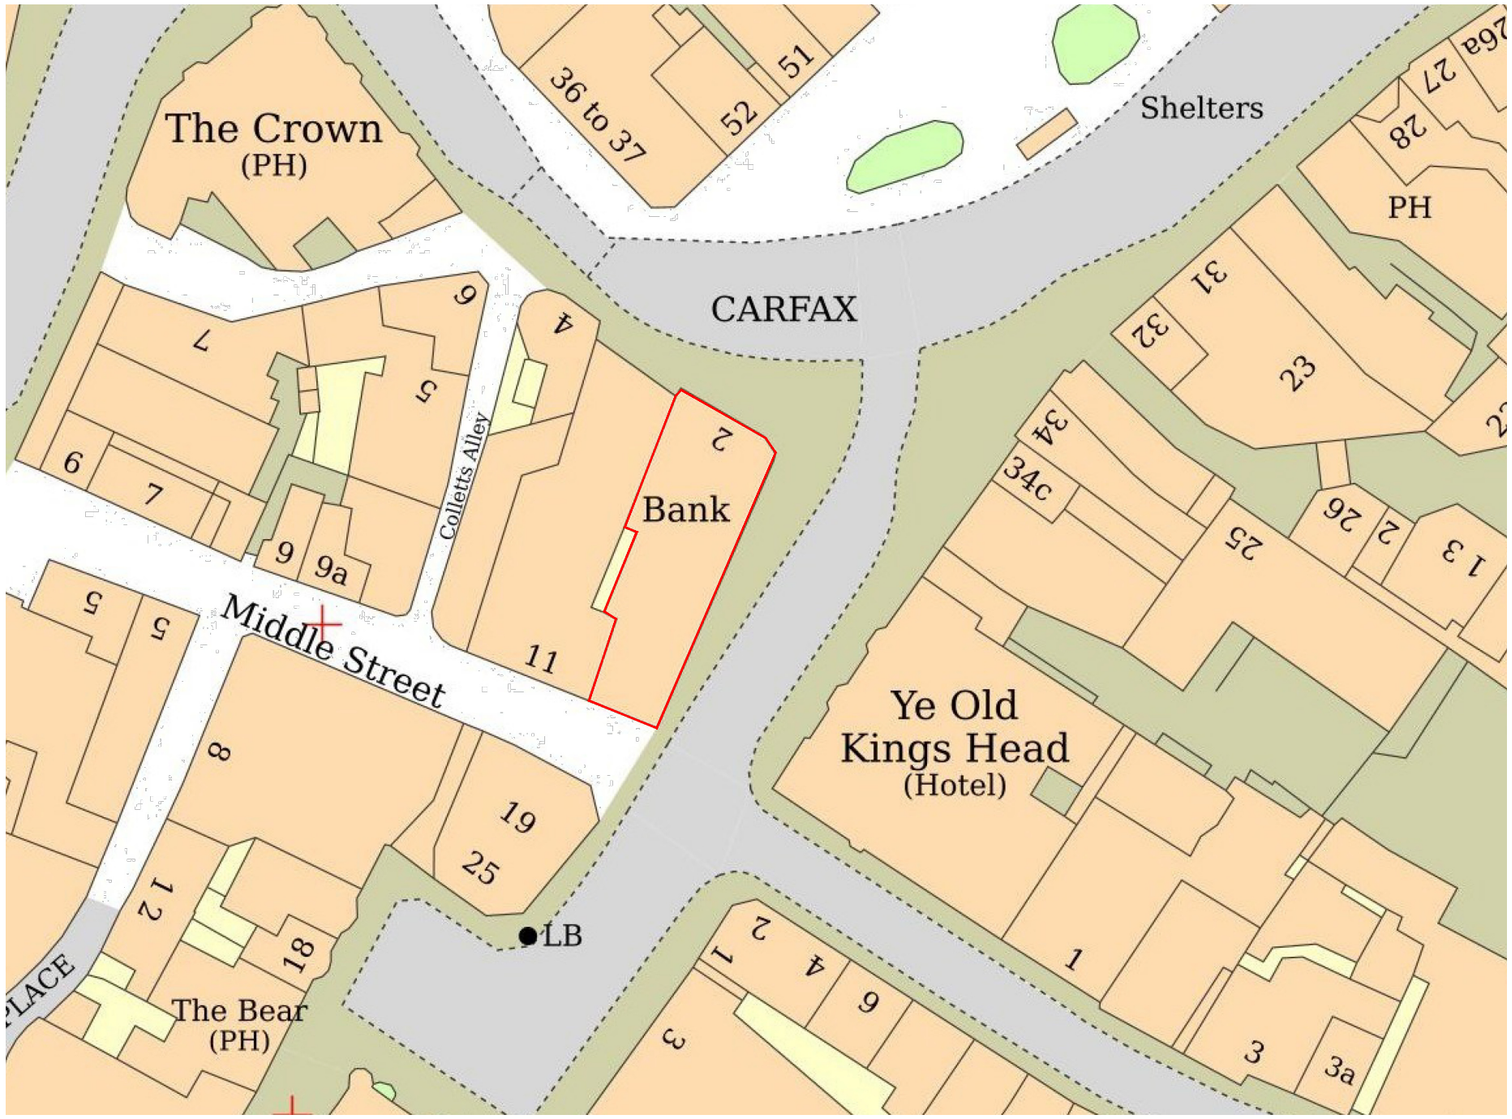

SCALE
0 5m 20m

N

NOTE
This drawing has been prepared from historical information that cannot be guaranteed accurate. Responsibility is not accepted for errors made by others in scaling from this drawing. All construction information should be taken from figured dimensions only. All dimensions should be checked on site prior to the manufacture of any components. No services should pass through or over the Boxes & Parcels room. No sprinklers to be located in the Comms room.

DATE :	REV	DRAWN	CHECKED	NOTES.

WILLMOTT DIXON
INTERIORS

Project
HORSHAM CARFAX

2 CARFAX, HORSHAM,
WEST SUSSEX
RH12 1DN
PIM NO.

BARCLAYS

PLANNING

Drawing Title
BLOCK PLAN

MINOR WORKS ONE OFF 2025

Branch Sort Code	Branch ID	Supplier Project No
		VB0200

Scale	Drawn	Checked	Date
1:500@A3	CC	–	28/05/2025

Drg.No	Revision

Architectural Practice: WDI