

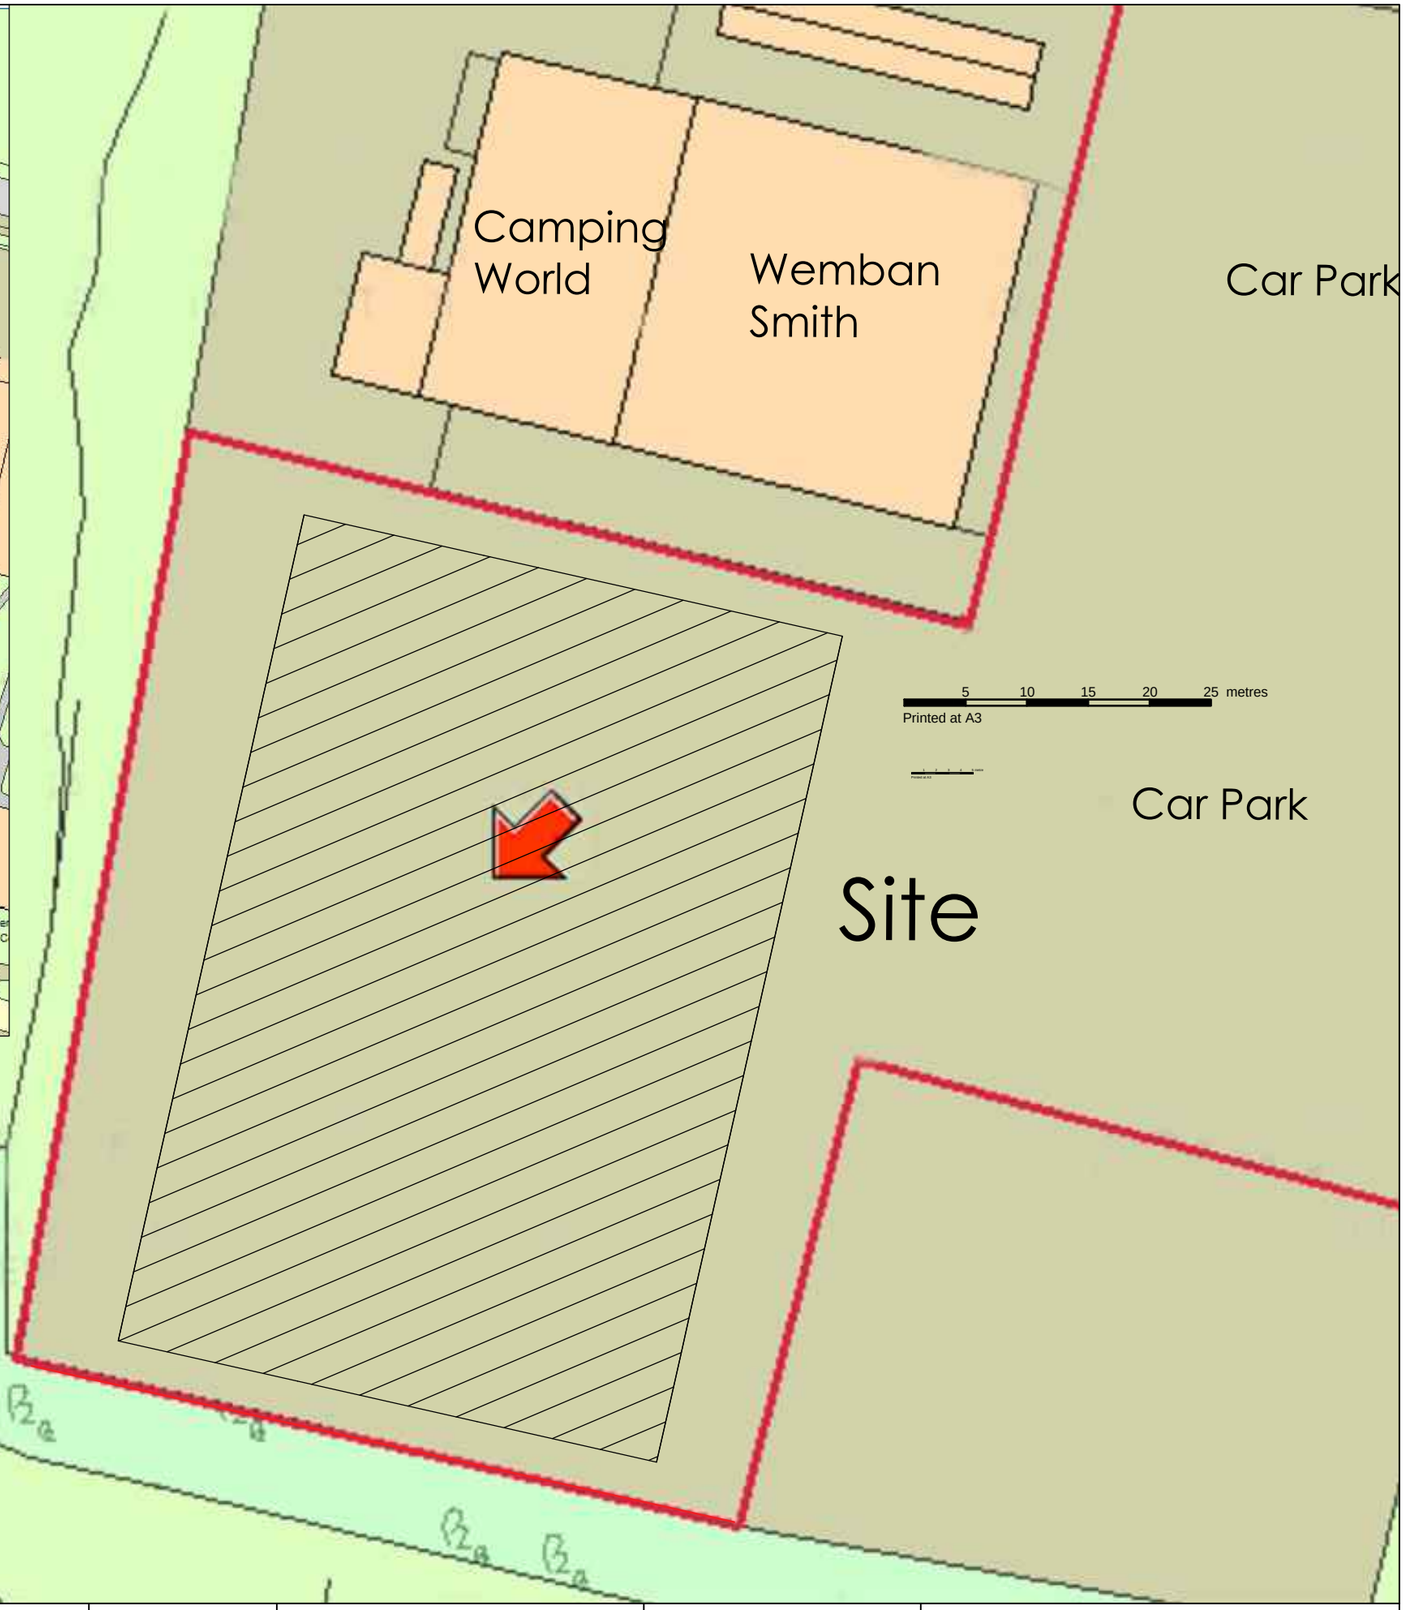



5 10 15 20 25 metres
Printed at A3

halcyon design
91 Kings Road, Godalming, Surrey, GU7 3EU.
01483 860583 . 07956 497350
stuart@halcyondesign.co.uk . www.halcyondesign.co.uk

Client:	Nathan Hyde	Drawing Title and Reference:	Camping World	Date.	March 2025
Project Title:	Marquees, Camping World		Site and Block	Scale @ A3:	1:1250/500
Project Address:	Hornbrook Park, Brighton Rd, Horsham RH13 6QA		CW_004	Drawn by:	Stuart Butcher

NOTES: SCALING FROM THIS DRAWING ONLY FOR PLANNING PURPOSES. DO NOT SCALE ON SITE..
REFER TO STRUCTURAL ENGINEERS REPORT FOR ANY STRUCTURAL CALCULATIONS AND DETAIL.
ALL MEASUREMENTS MUST BE CHECKED ON SITE PRIOR TO WORKS.
CLIENT / BUILDER SHOULD CHECK WITH BUILDING CONTROL THAT CURRENT REGULATIONS ARE COMPLIED WITH.