McCarey Simmonds
consulting structural and civil engineers

TELEPHONE 01273 808820 – FACSIMILE 01903 816 496
E-MAIL info@mccareysimmonds.co.uk
Also at Chichester Tel. 01243 888189
THE DESIGN STUDIO, 94 HIGH STREET, STEYNING, WEST SUSSEX BN44 3RD

CLIENT: Ed Waston

JOB TITLE: The Old Tile House,, Upper Beeding

DRAWN: DS | SCALE: 1:50

DATE: July 2025 | CHECKED:

DWG TITLE: Part Ground floor Plan Showing Structure Over –

JOB NO: MS07514 | DWG NO: 01 A

Scale 1:50 (0 1 2 3 4 5)

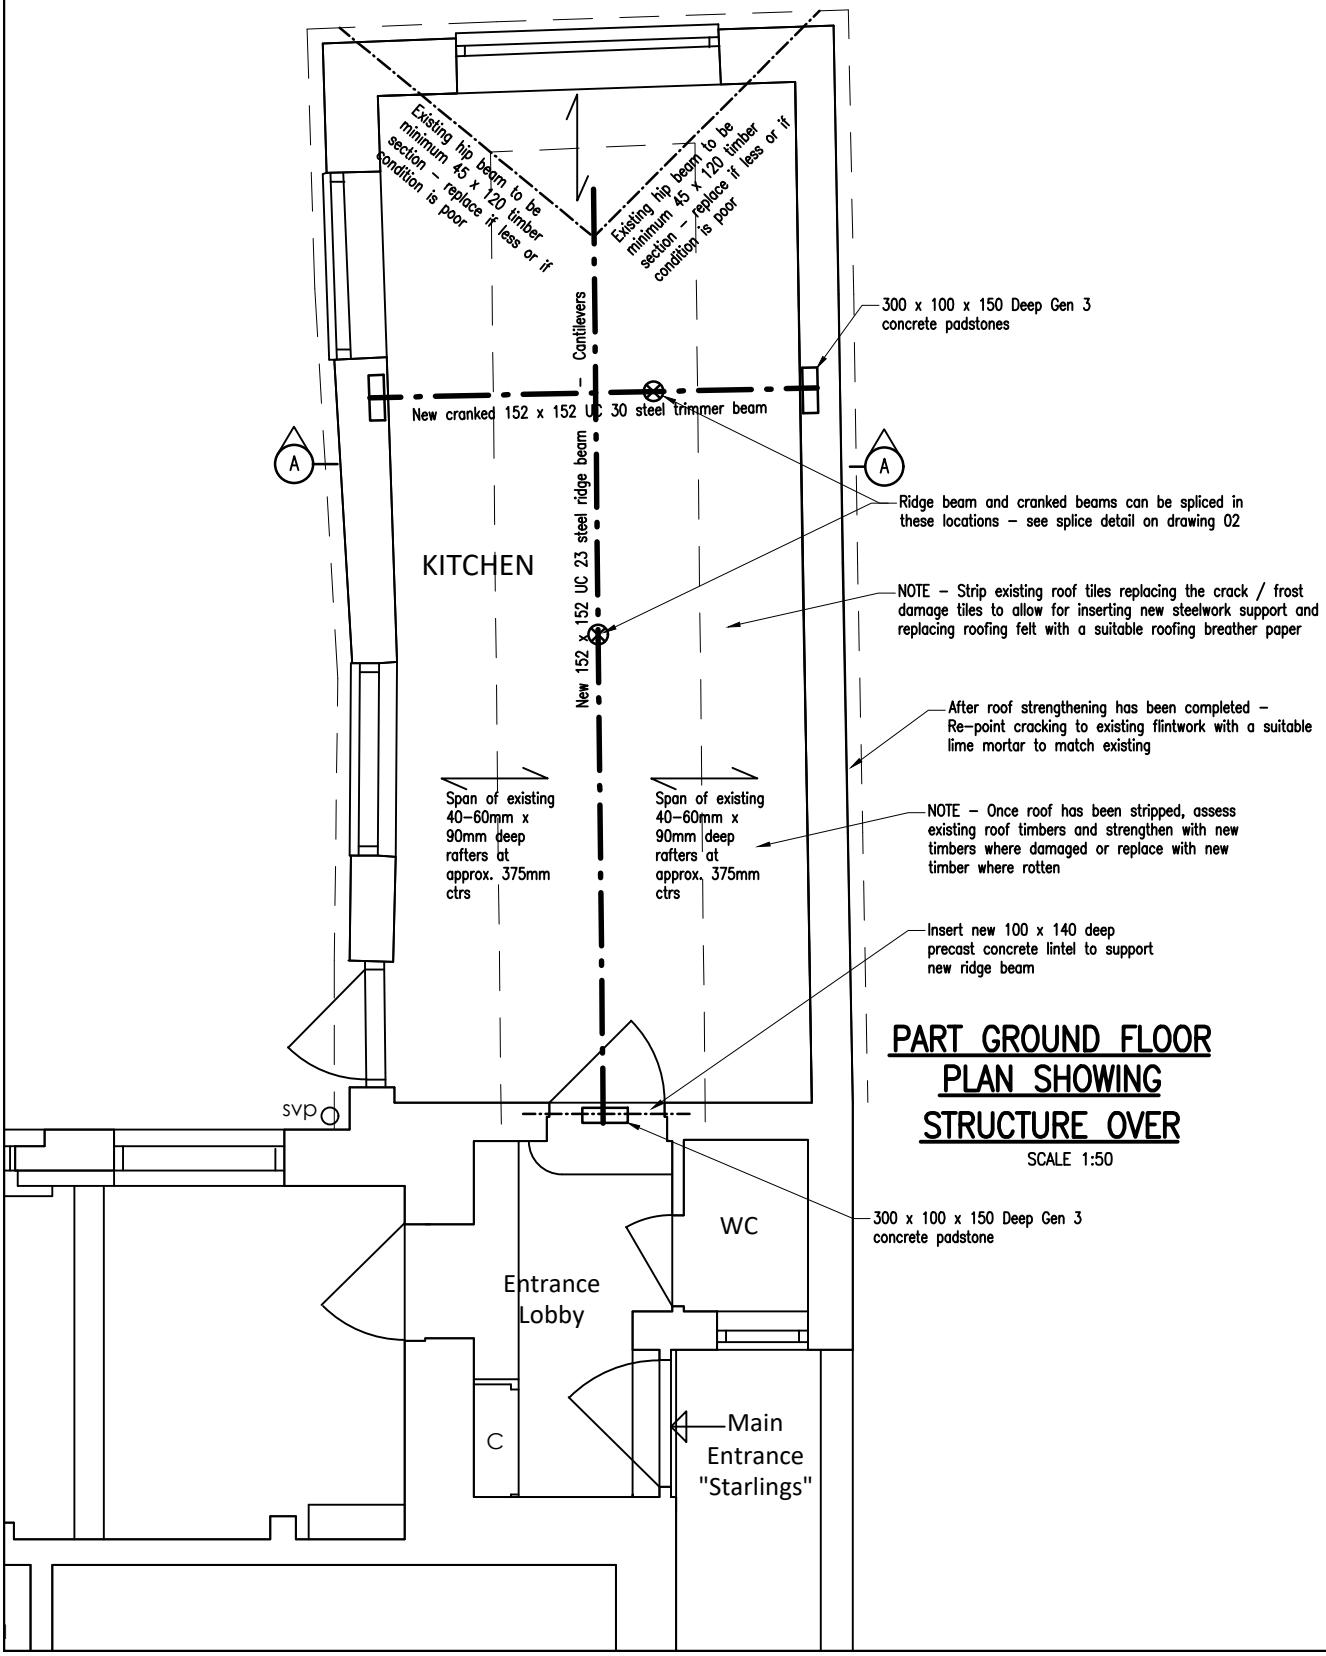

PART GROUND FLOOR PLAN SHOWING STRUCTURE OVER

SCALE 1:50