



Existing Street Scene 1:500

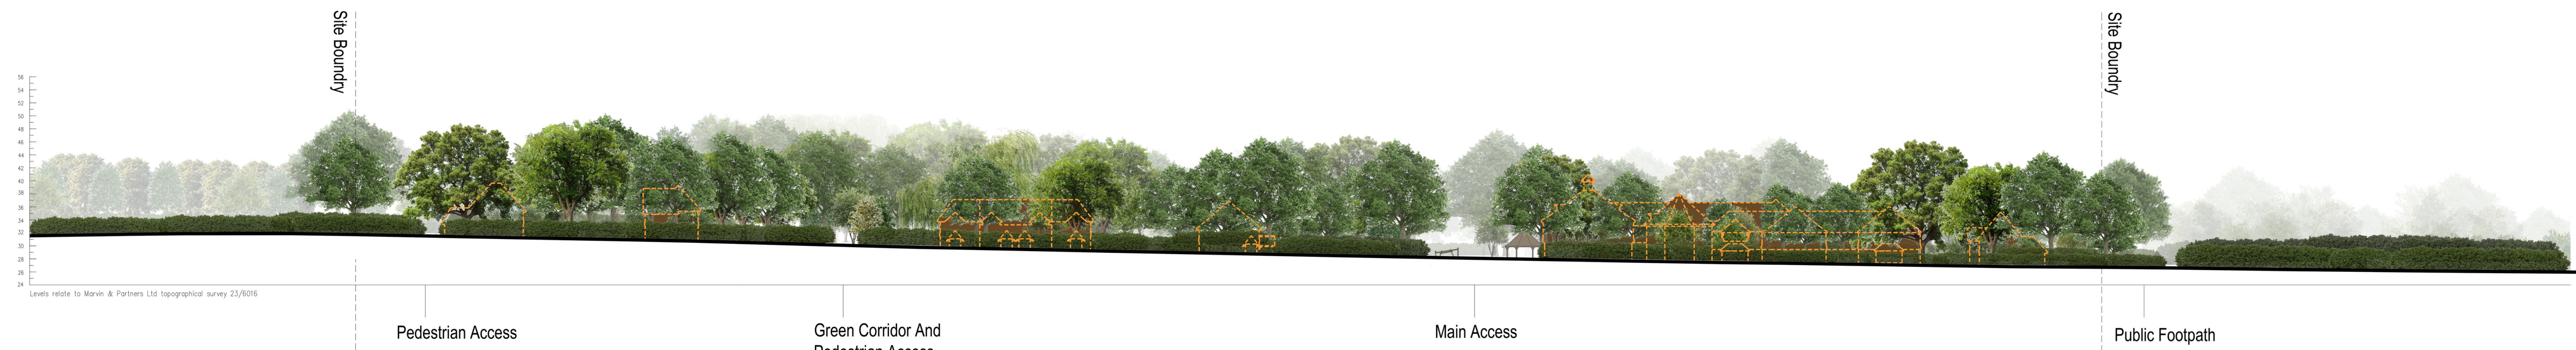

Proposed Street Scene 1:500

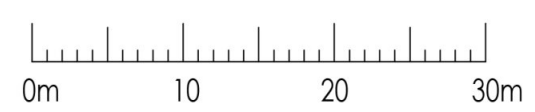

MCA | MICHAEL CONOLEY ARCHITECTS ASSOCIATES

PROJECT: Development at Toat Cafe, Stanes Cottage and Stanes Farm, Stane Street, Pulborough, West Sussex RH20 1DN

DATE: 03.2026
JOB NUMBER: 1726

SCALE: 1:500
PAPER SIZE: A1

DRAWING TITLE: Existing And Proposed Street Scene

DRAWING NUMBER: **1726/P-06 B**

Abbey House Hicklops Court South Street Farnham GU10 7GQ
www.mcaarchitects.co.uk
01252 781827