



Horsham District Council
Parkside
Chart Way
Horsham
West Sussex
RH12 1RL

Your ref
DC/26/0543

Our ref
DSA000053086

Date
16th of April 2026

Contact
Tel 0330 303 0119

Dear Sir/Madam,

Proposal: Erection of single storey side and rear extension.

Site: 79 Lambs Farm Road Horsham West Sussex RH12 4LE.

Thank you for your correspondence, please see our comments below regarding the above application.

Proposed Works


As the S106 application has been approved, Southern Water has no objections to the proposed extension.

For further advice, please contact Southern Water, Southern House, Yeoman Road, Worthing, West Sussex, BN13 3NX (Tel: 0330 303 0119)

Website: southernwater.co.uk or by email at: SouthernWaterPlanning@southernwater.co.uk

Yours faithfully,

Future Growth Planning Team
southernwater.co.uk/developing-building/planning-your-development

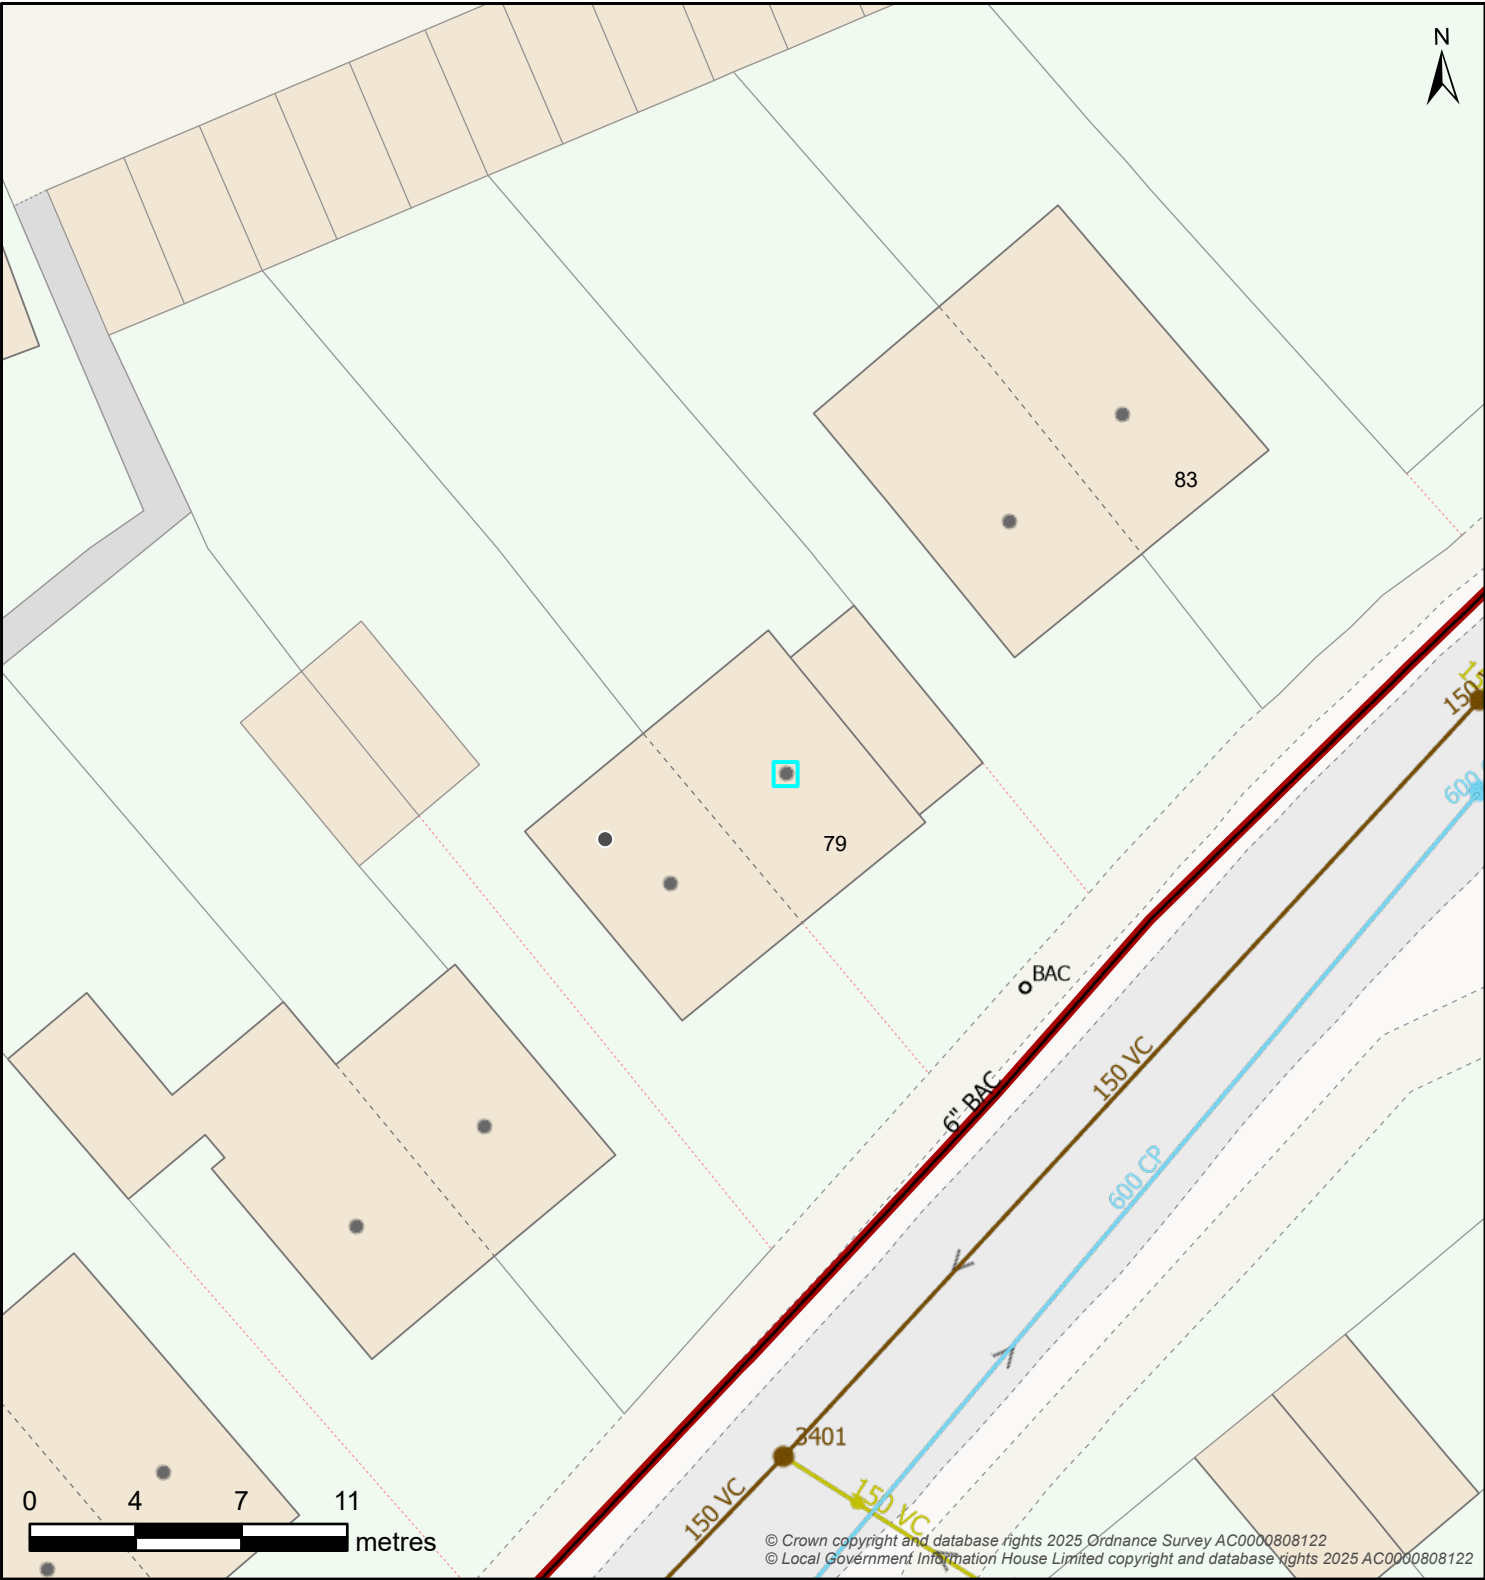

Map Title: DSA000053086 GIS

Printed By: Kelly.Donaldson
Date Printed: 16/04/2026
Map Scale: 250

The information provided is believed to be correct but is provided on an 'as is' basis and without any warranty or condition express or implied, statutory or otherwise as to its quality or fitness for purpose. Actual positions of assets should always be determined on site.

