



NOTES: rjha is a Limited Liability Company registered in England and Wales (8017333). This drawing is to be read in conjunction with other drawings and specifications produced by rjha and other consultants and supplier information. All dimensions are in millimeters unless otherwise stated, all information subject to detail site survey. This drawing is copyright © 2026 of rjha Ltd. It must not be copied or reproduced without the express approval of the owner.
ONLY SCALE FROM DRAWINGS FOR PLANNING PURPOSES ONLY. OTHERWISE DO NOT SCALE FROM THE DRAWINGS

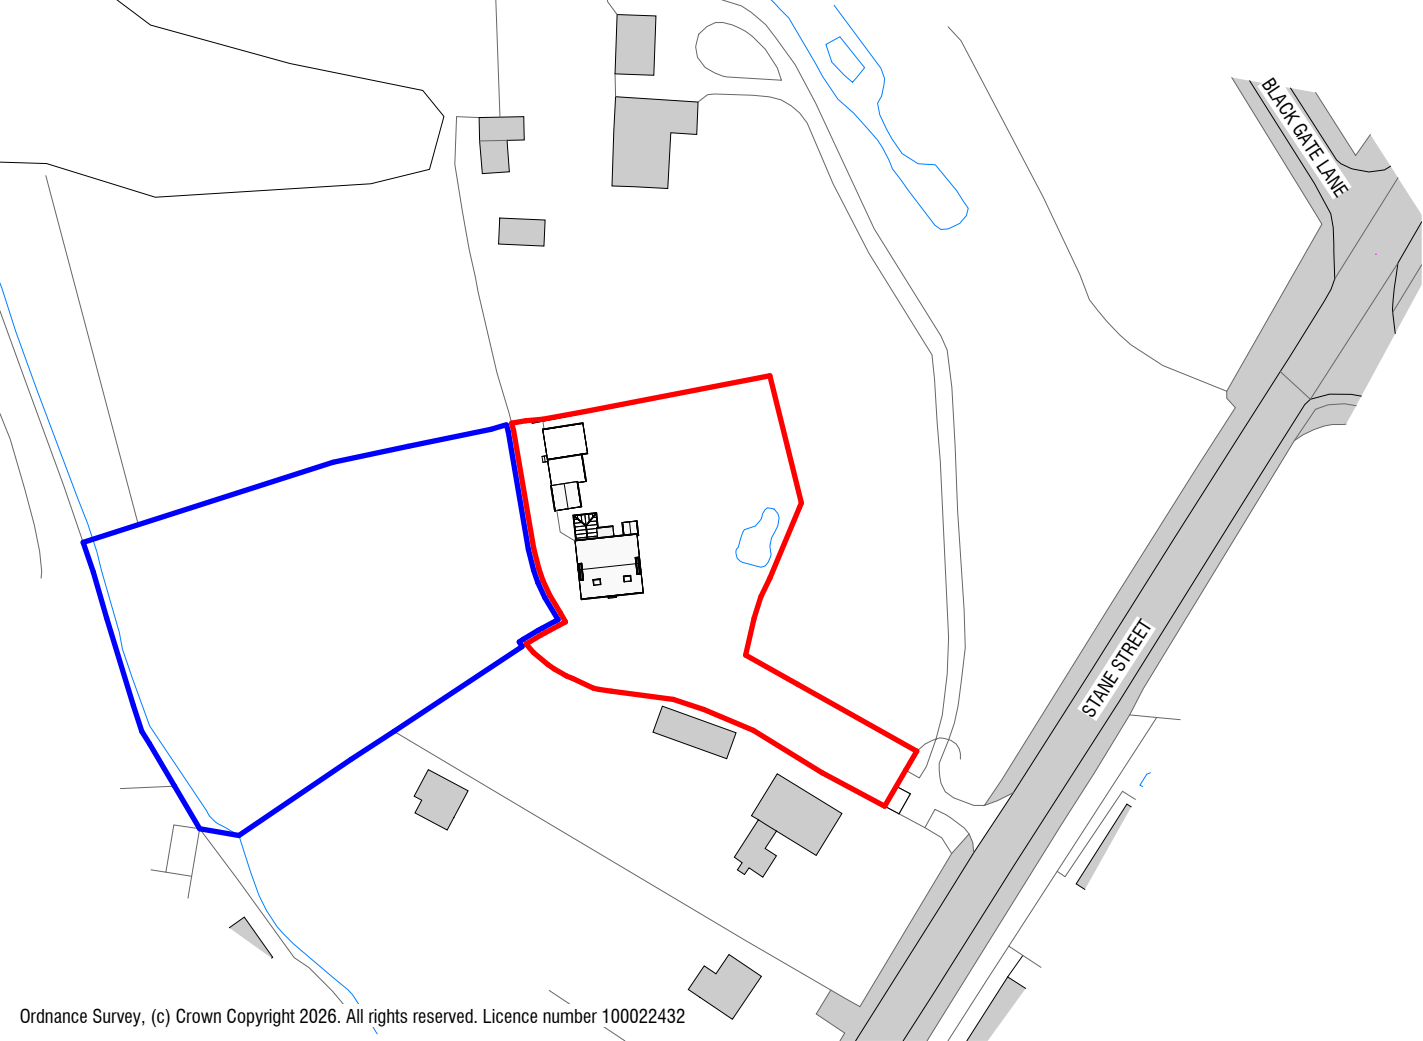

Ordnance Survey, (c) Crown Copyright 2026. All rights reserved. Licence number 100022432

1 LOCATION PLAN
1 : 1250

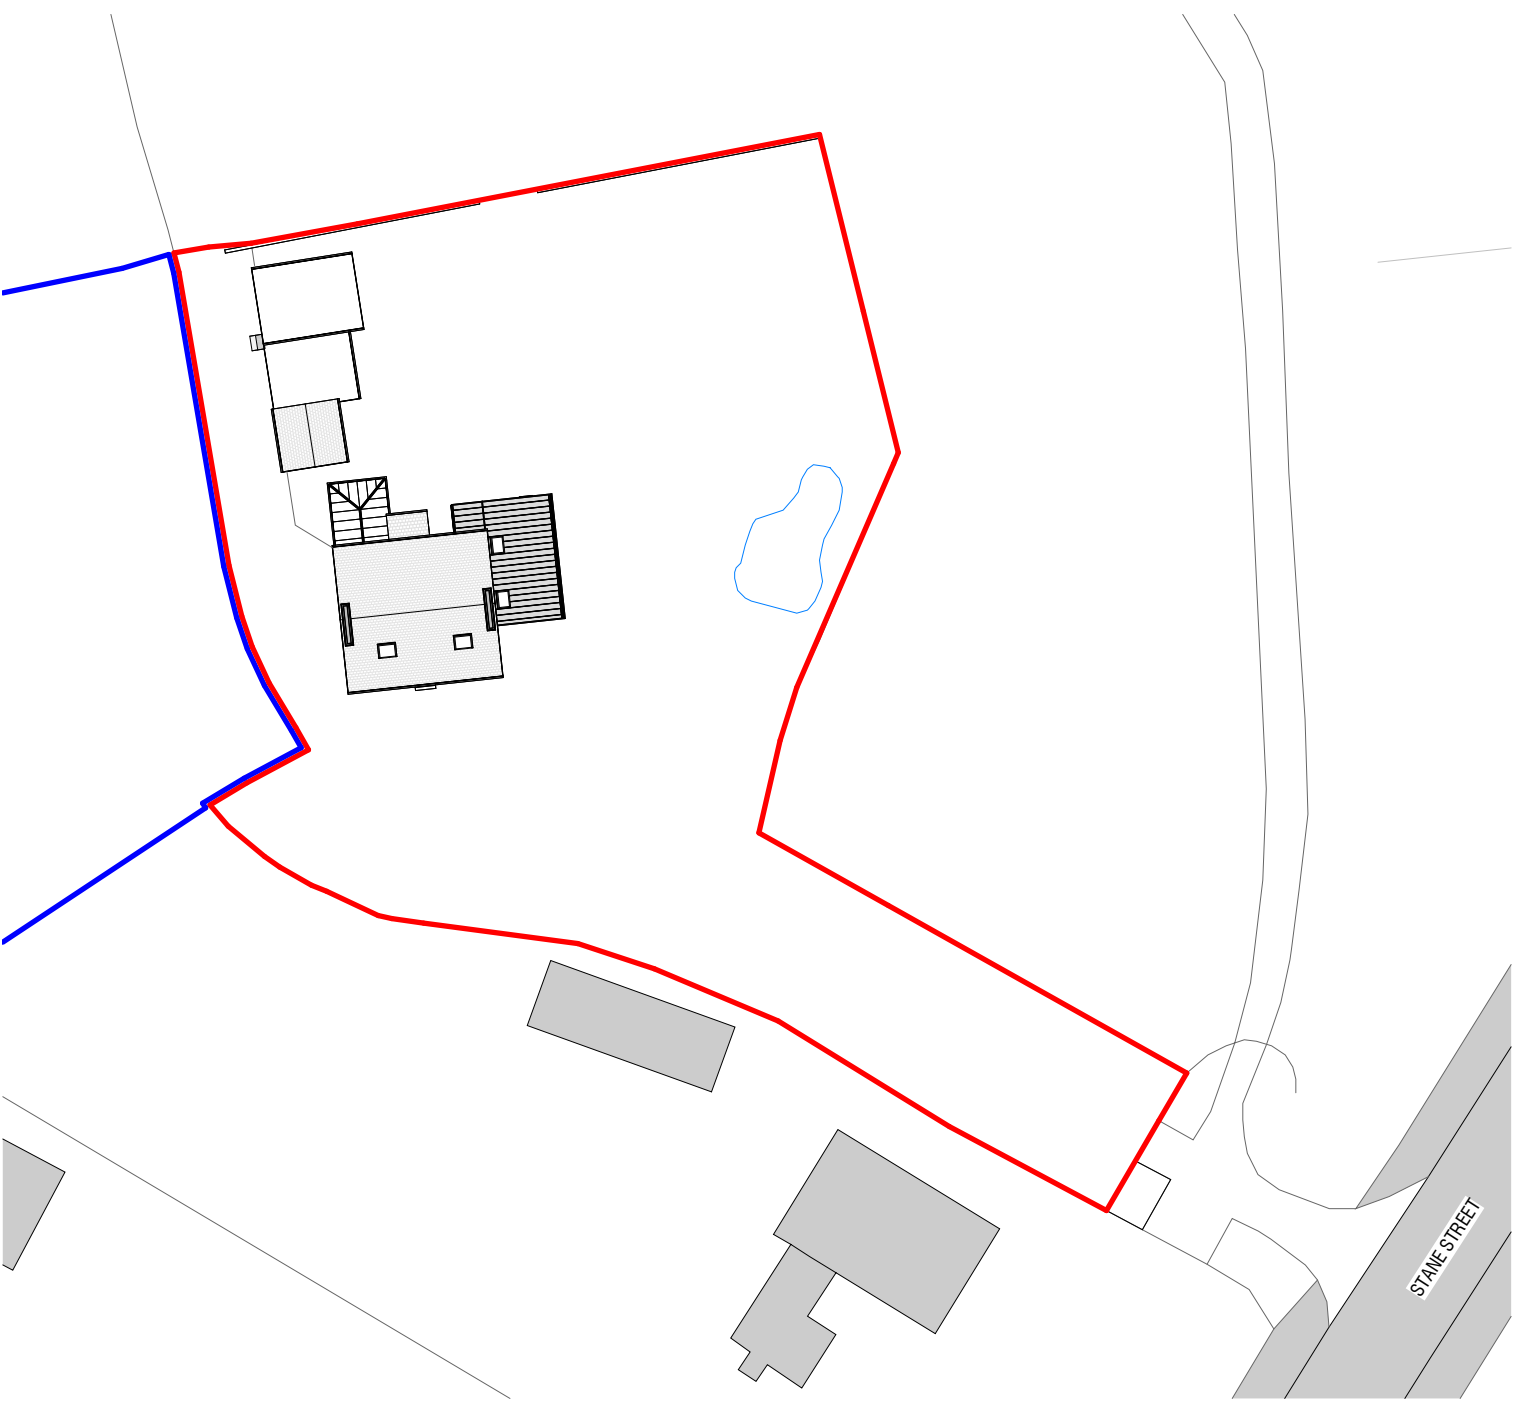

2 PROPOSED BLOCK PLAN
1 : 500