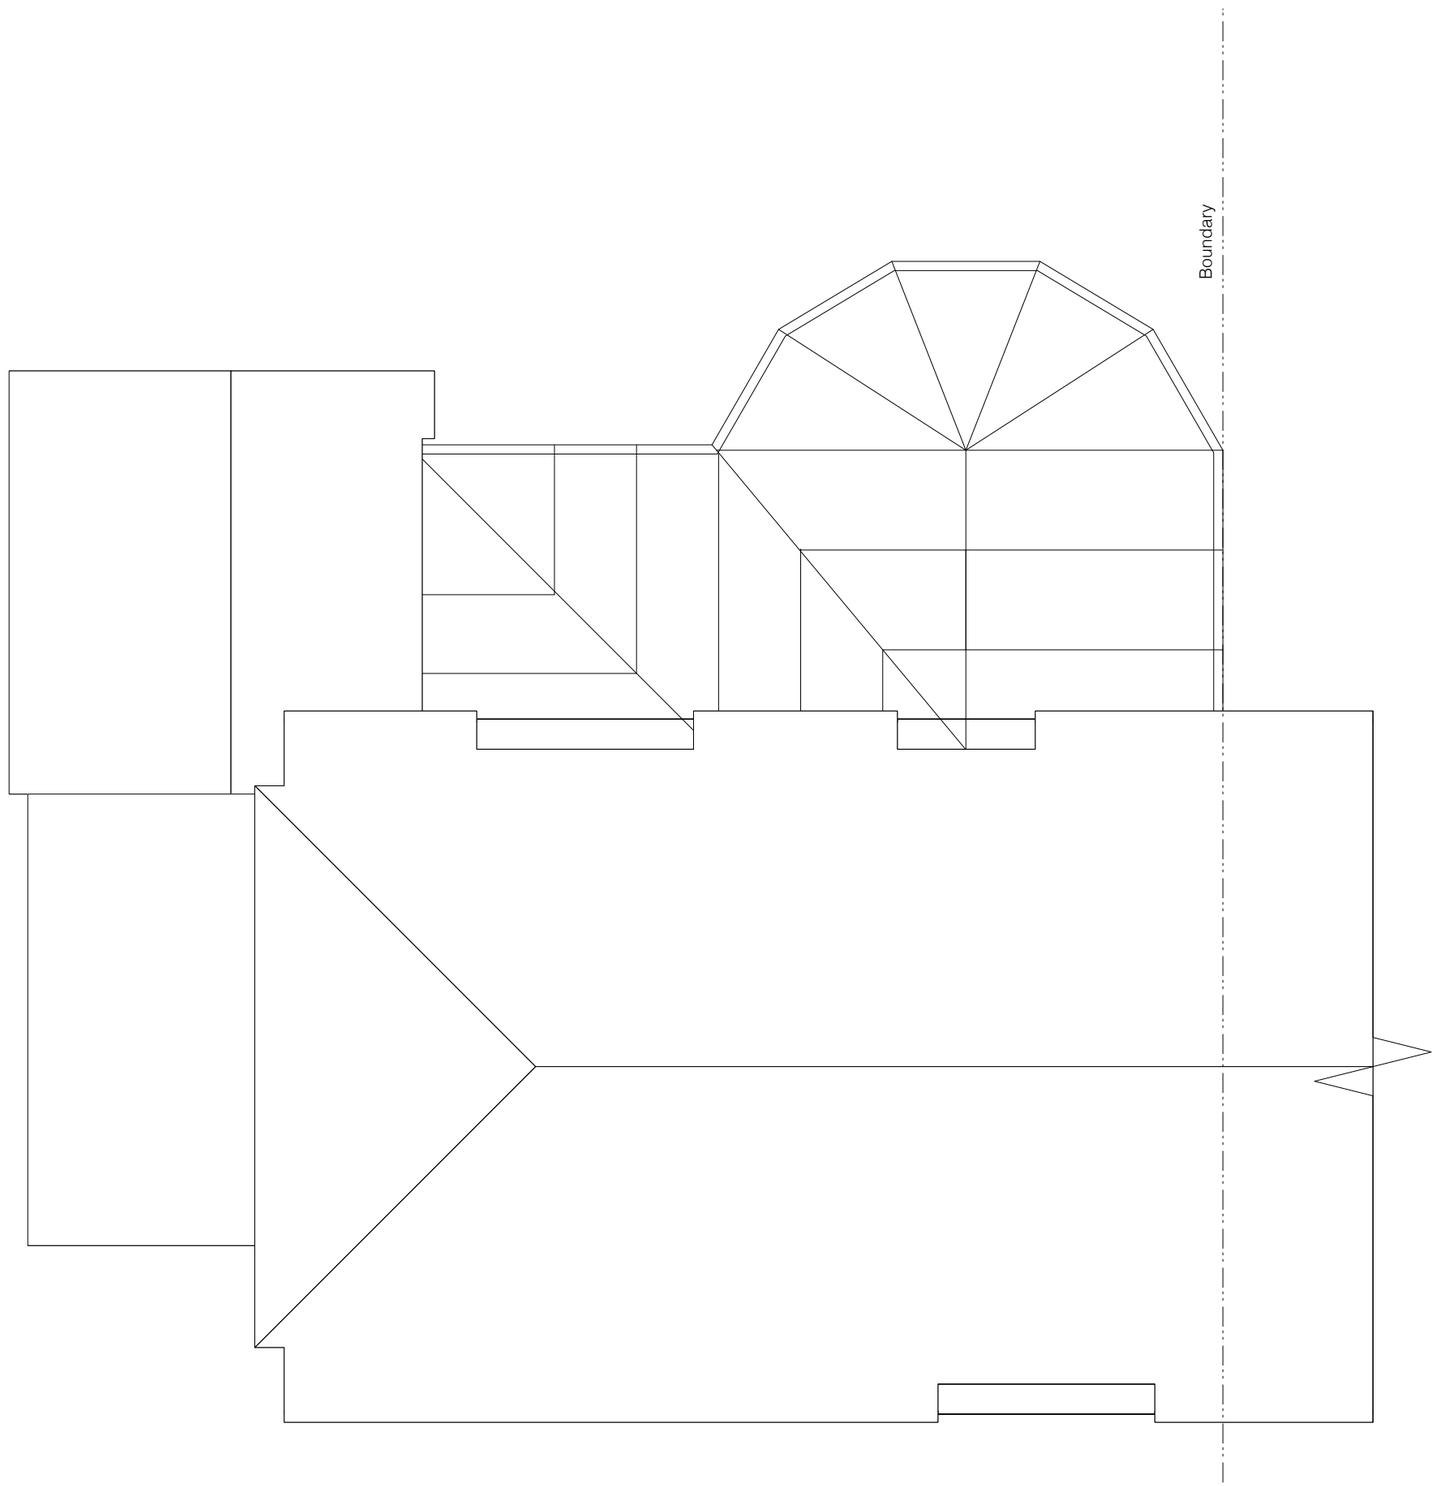

EXISTING Roof

0 1.0 2.0 3.0 4.0 5.0 m

Sheet No. D 1026/819/06

Scales Page Size A3:
1:50

Notes:

Project Name:
Rear & side single
& 2 storey extension
Porch addition

Date: 02/10/2026

Client:
Adams

Site Address:
Downies Cottage
Morgans Green
The Haven
RH14 9BJ

PB PROPERTIES
the design to build on

Paul Maggs MCIAT

Hazelwood, Harbolets Road,
West Chltington RH20 2LG

Tel: 01798 813298

paul@pbproperties.co.uk
www.pbproperties.co.uk

Drawings produced using Vectorworks CAD. Only written dimensions to be respected. Copyright protected to PB Properties

CIAT
CHARTERED PRACTICE