Scale Bar (1:50)
0m 5m

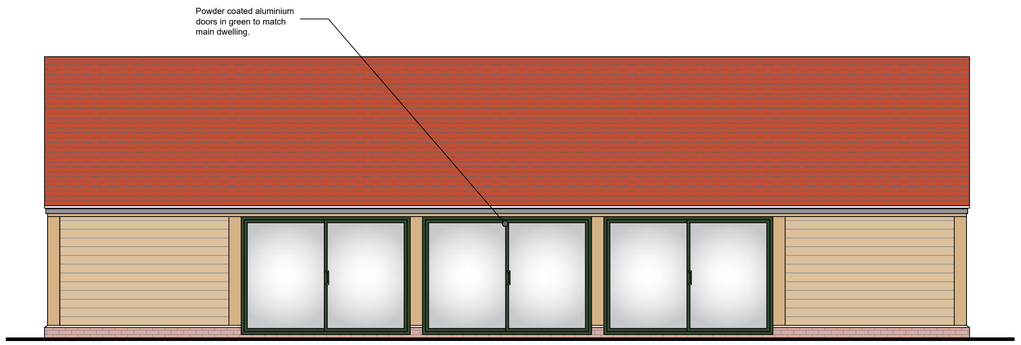

Proposed Front Elevation (Scale 1:50)

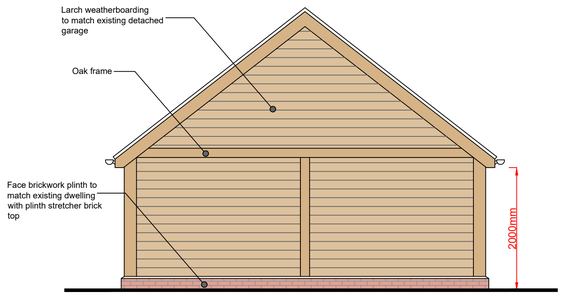

Proposed Side Elevation (Scale 1:50)

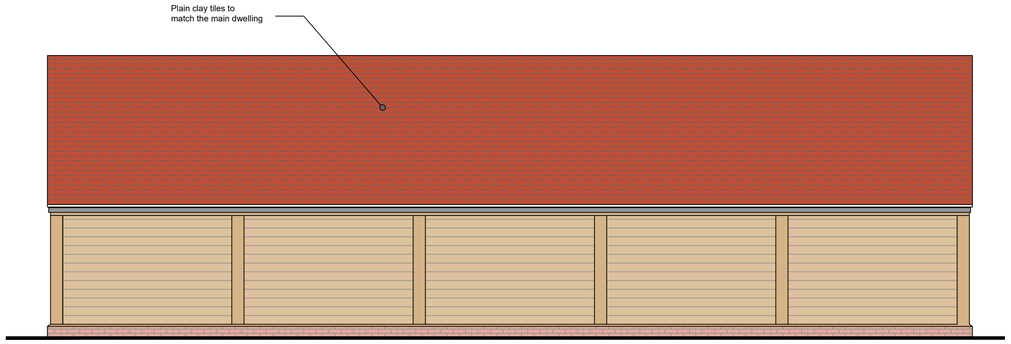

Proposed Rear Elevation (Scale 1:50)

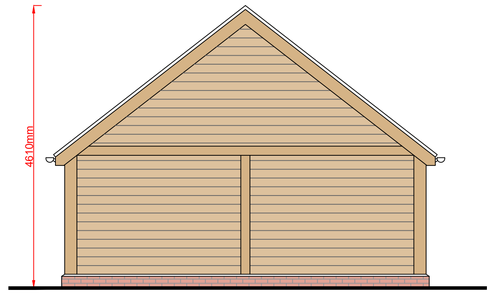

Proposed Side Elevation (Scale 1:50)

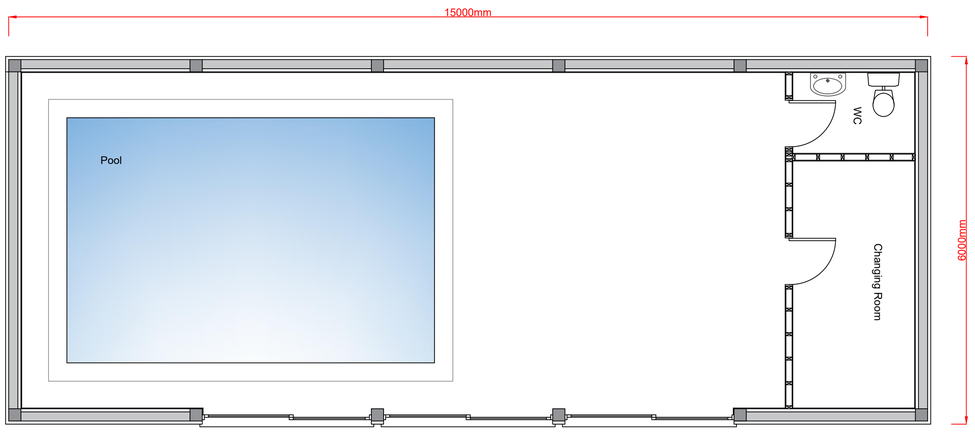

Proposed Ground Floor Layout (Scale 1:50)

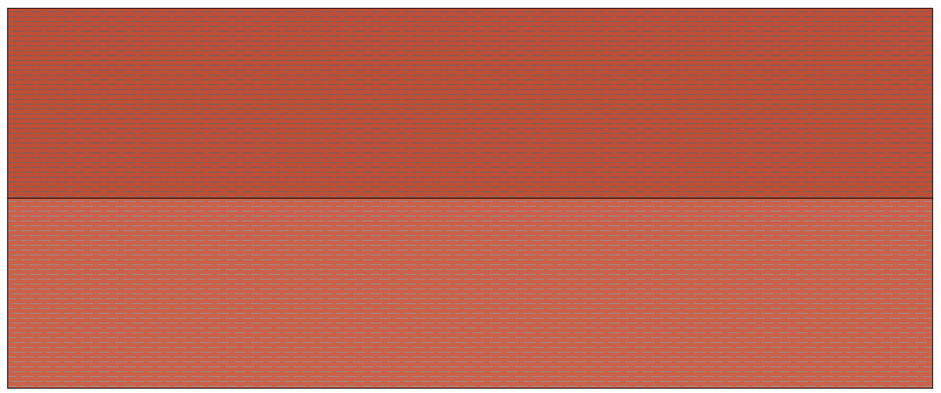

Proposed Roof Plan (Scale 1:50)

revisions

DOWNSVIEW
ASSOCIATES
Chartered Surveyors

Little Acorns, Hampers Lane, Storrington,
West Sussex, RH20 3HZ
Tel: 01903 745587 Mob: 7525 844665
Email: mail@downsview-surveyors.co.uk

RICS

address
Oaken Brick
Threats Lane
West Chiltington
RH20 2RF

project
Proposed new outbuilding with swimming pool and changing facilities

title
Proposed layouts and elevations

scale	date	revision
As noted @ A1	October 2026	

drawing number
2026.518.01