LOCATION PLAN 1:1250@A4

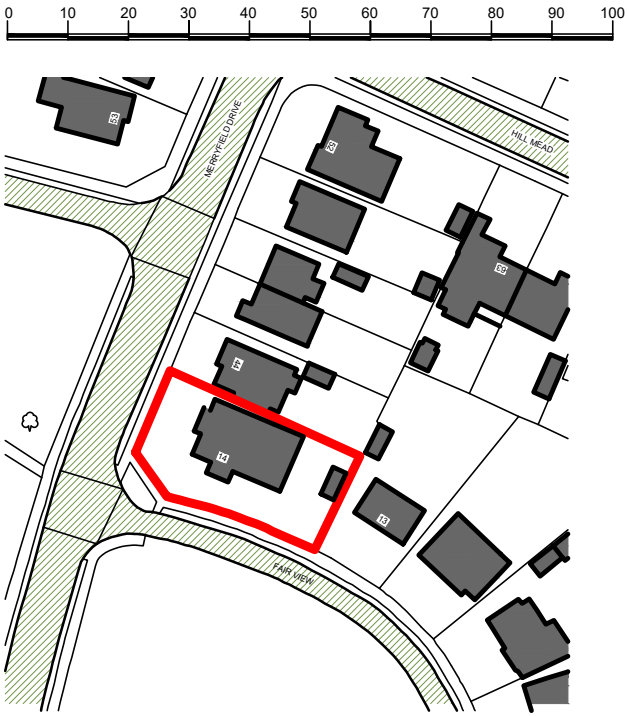

BLOCK PLAN 1:500@A4

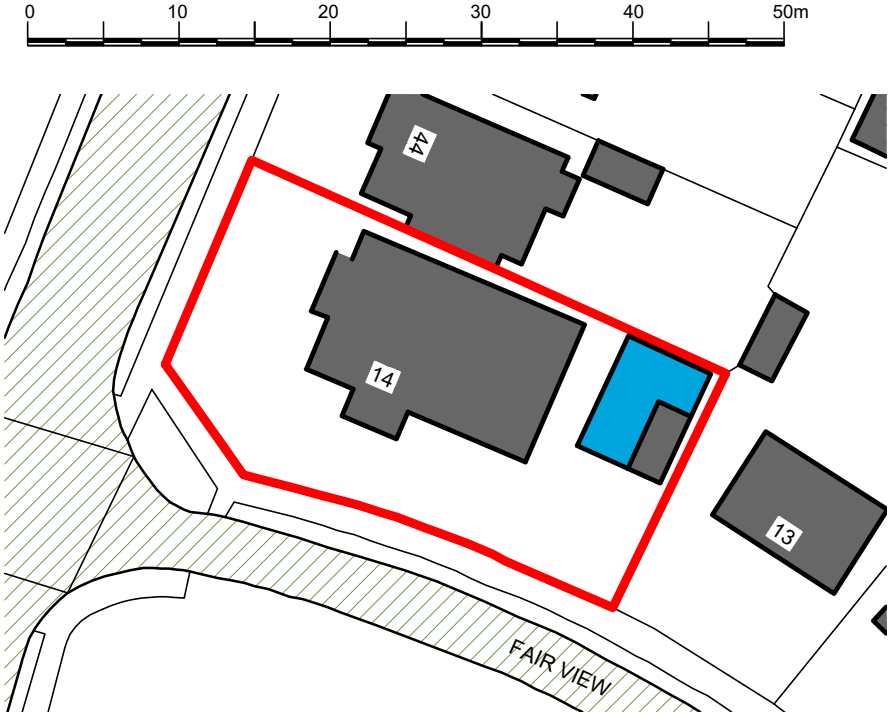

CLIENT	Mr & Mrs Field
PROJECT	14 FAIR VIEW HORSHAM RH12 2PY
REF. 638 / ORIGINAL 10 / REV. 0	
DWG TITLE	LOCATION & BLOCK PLAN
DESIGN	EAA
DATE 05/25 / SCALE As Shown @ A4	