



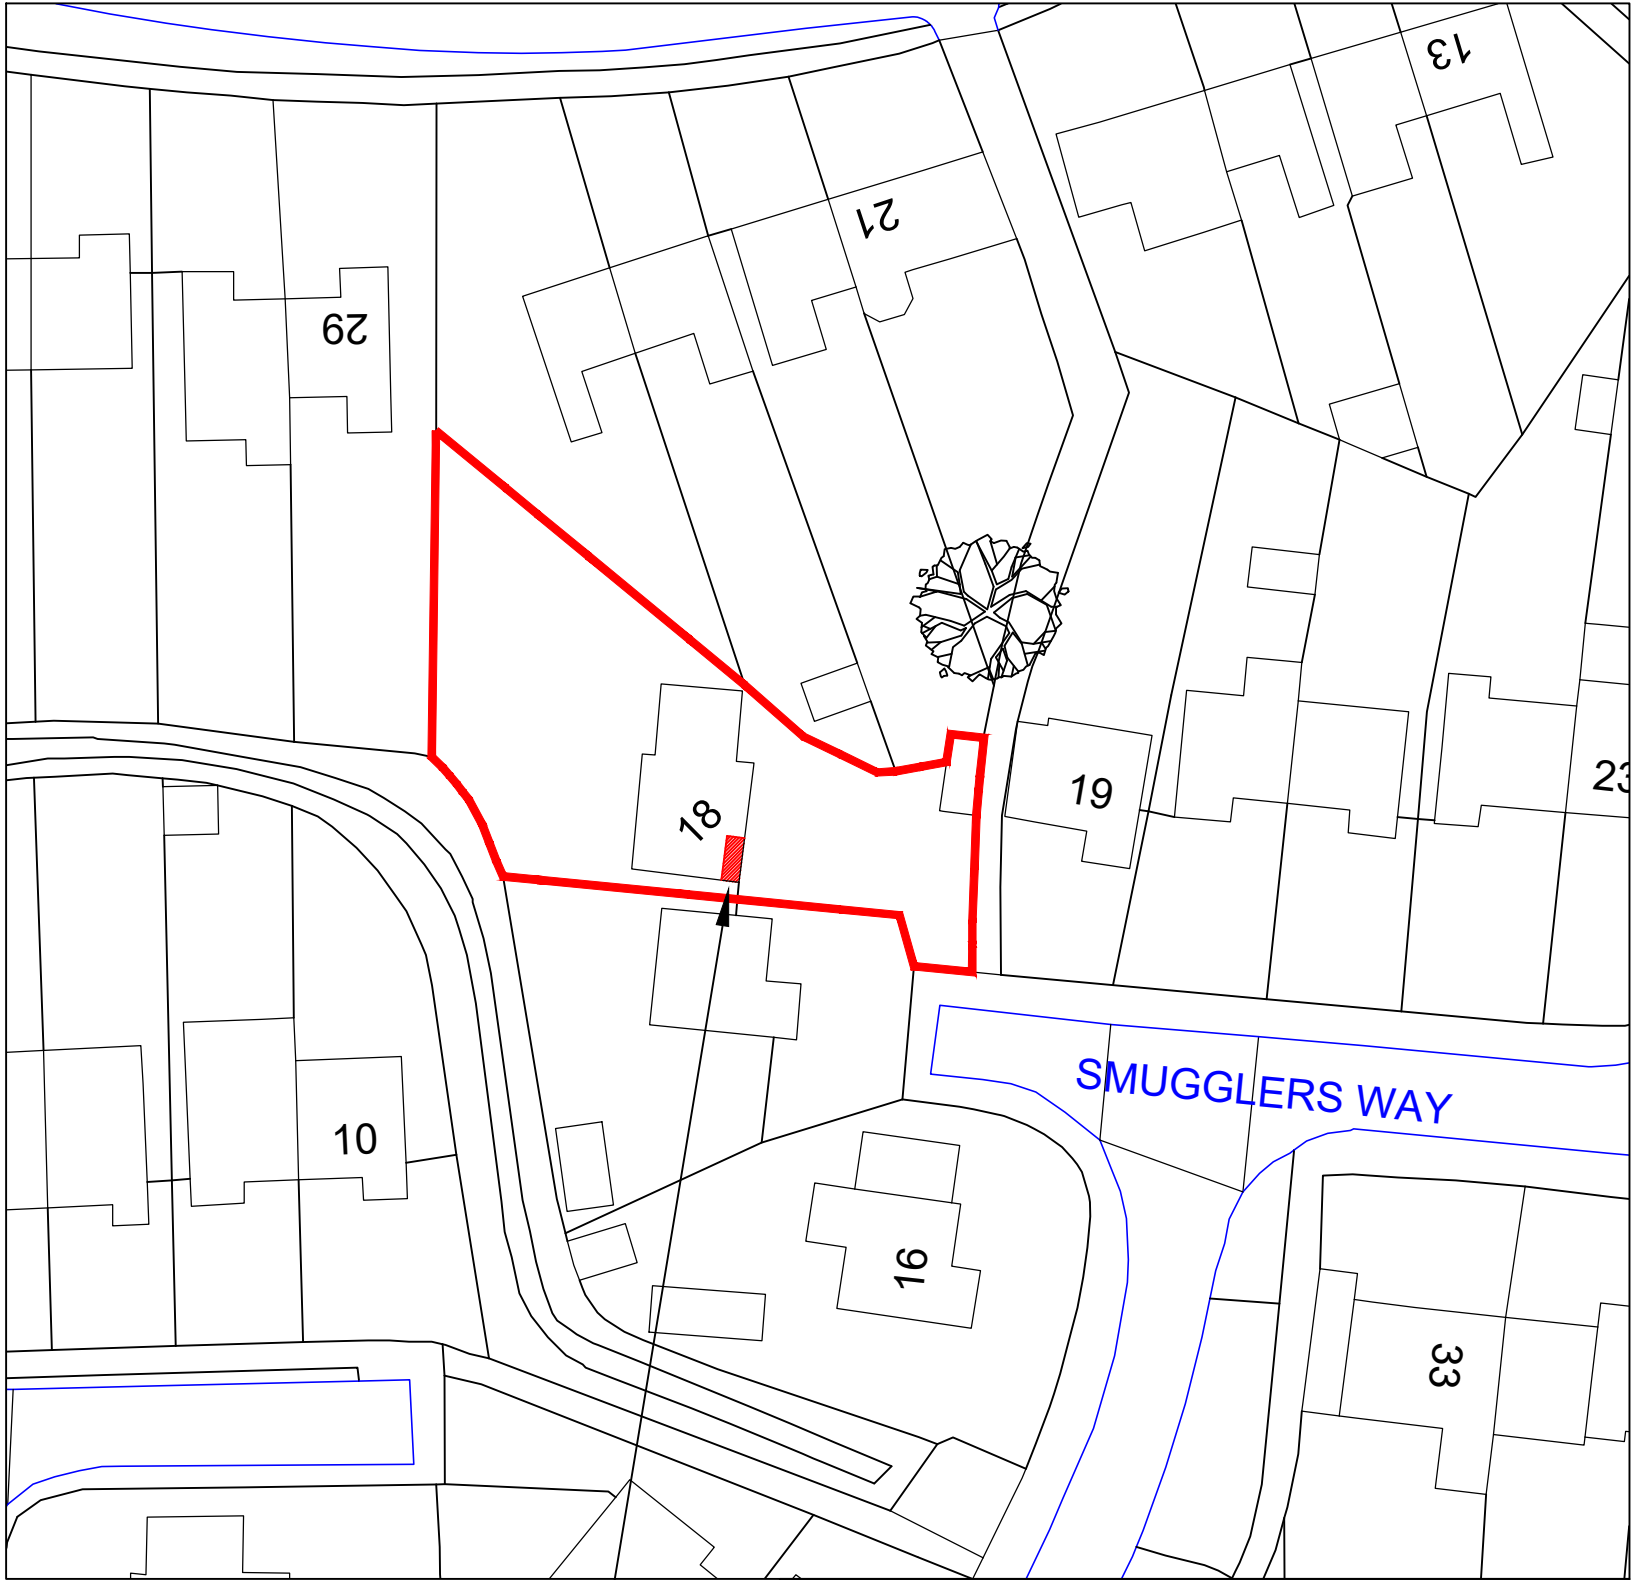


HATCHED AREA
DENOTES
PROPOSED NEW
EXTENSION

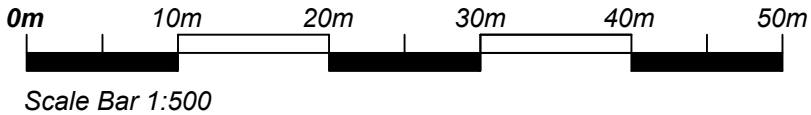

SITE BLOCK PLAN (1:500)



RED LINE DENOTES
PROPOSED SITE
BOUNDARY

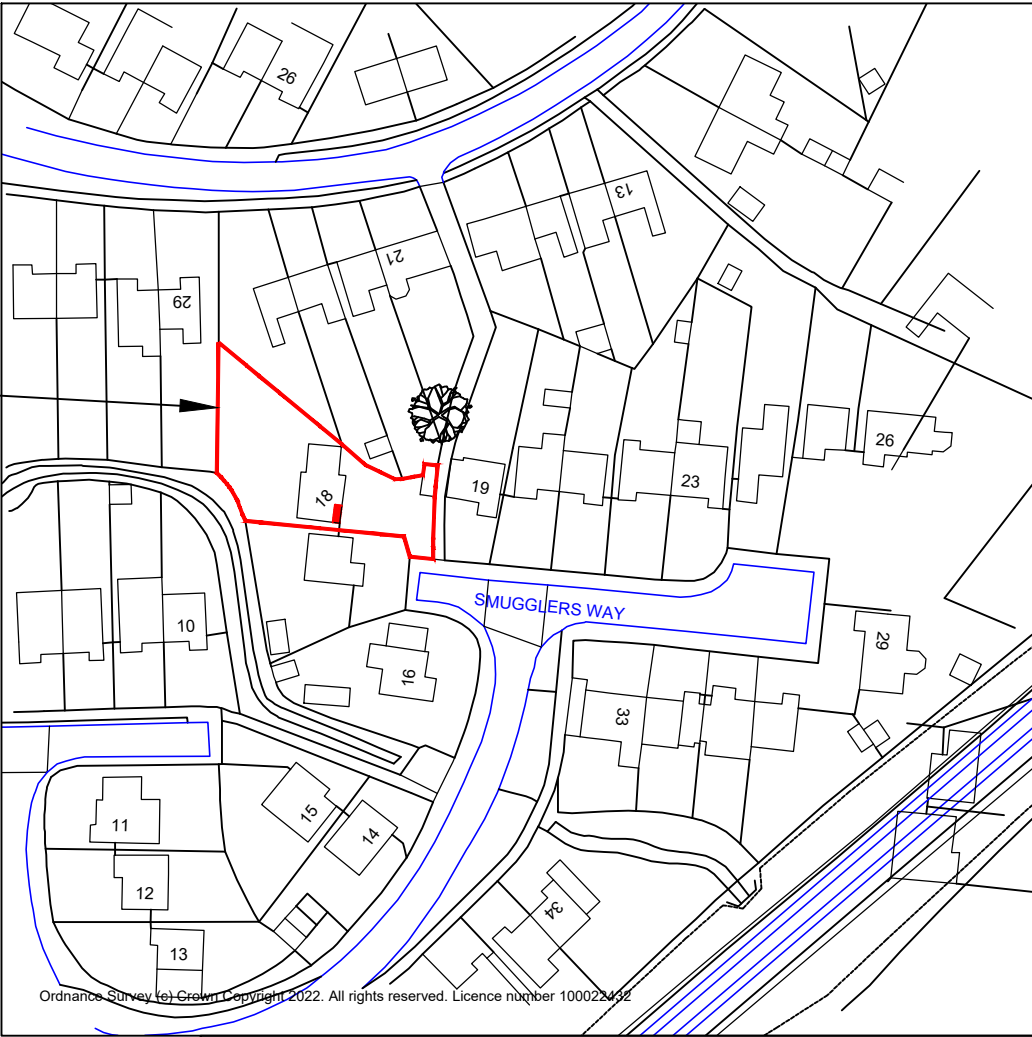

SITE LOCATION PLAN (1:1250)

Copyright reserved.
This drawing may only be used for the client and location specified 3.
in the title block. It may not be copied or disclosed to any other
third party without prior written consent from DMA Building Designs.
Prior to any works commencing on site, DMA Building Designs is
to be contacted regarding the current status, revision or regulatory
approval of this drawing.

1. The works shown have been drawn for submission to the local
planning authority and are not to be used for construction.
2. No works shall commence until planning approval has been
given by the local authority.

No works to commence without either full plans building
control approval or a building notice served with the local
authority.
The dimensions indicated are approximate and subject to site
checks by the contractor prior to commencement.
DMA Building Designs accept no responsibility for any unknown
factors which either preclude the works from construction or add
additional costs, ie location of public sewers and underground
services, abnormal foundation designs, due to trees, ground
conditions or any underground structure or obstruction, condition
of the existing building.

DMA
BUILDING DESIGNS

UNIT 4B, RUDGWICK BRICKWORKS, LYNWICK ST
RUDGWICK, HORSHAM, WEST SUSSEX, RH12 3DH.
TEL No 01403 822220 Mobile 07730 523447
Email - admin@dmabuildingdesigns.co.uk

CLIENT
RICHARD & LORRAINE HARRIS

PROJECT
FIRST FLOOR FRONT EXTENSION OVER EXISTING
GROUND FLOOR STUDY.

P1	ISSUED FOR PLANNING APPROVAL	16.02.2026
REV	DESCRIPTION	DATE
DRAWING SITE LOCATION & BLOCK PLAN 18 SMUGGLERS WAY, BARNS GREEN, WEST SUSSEX, RH13 0PP		
SCALE @ A3 1:500, 1:1250	DATE NOV. 2025	DRG No DE1368 / 01
		REVISION P1