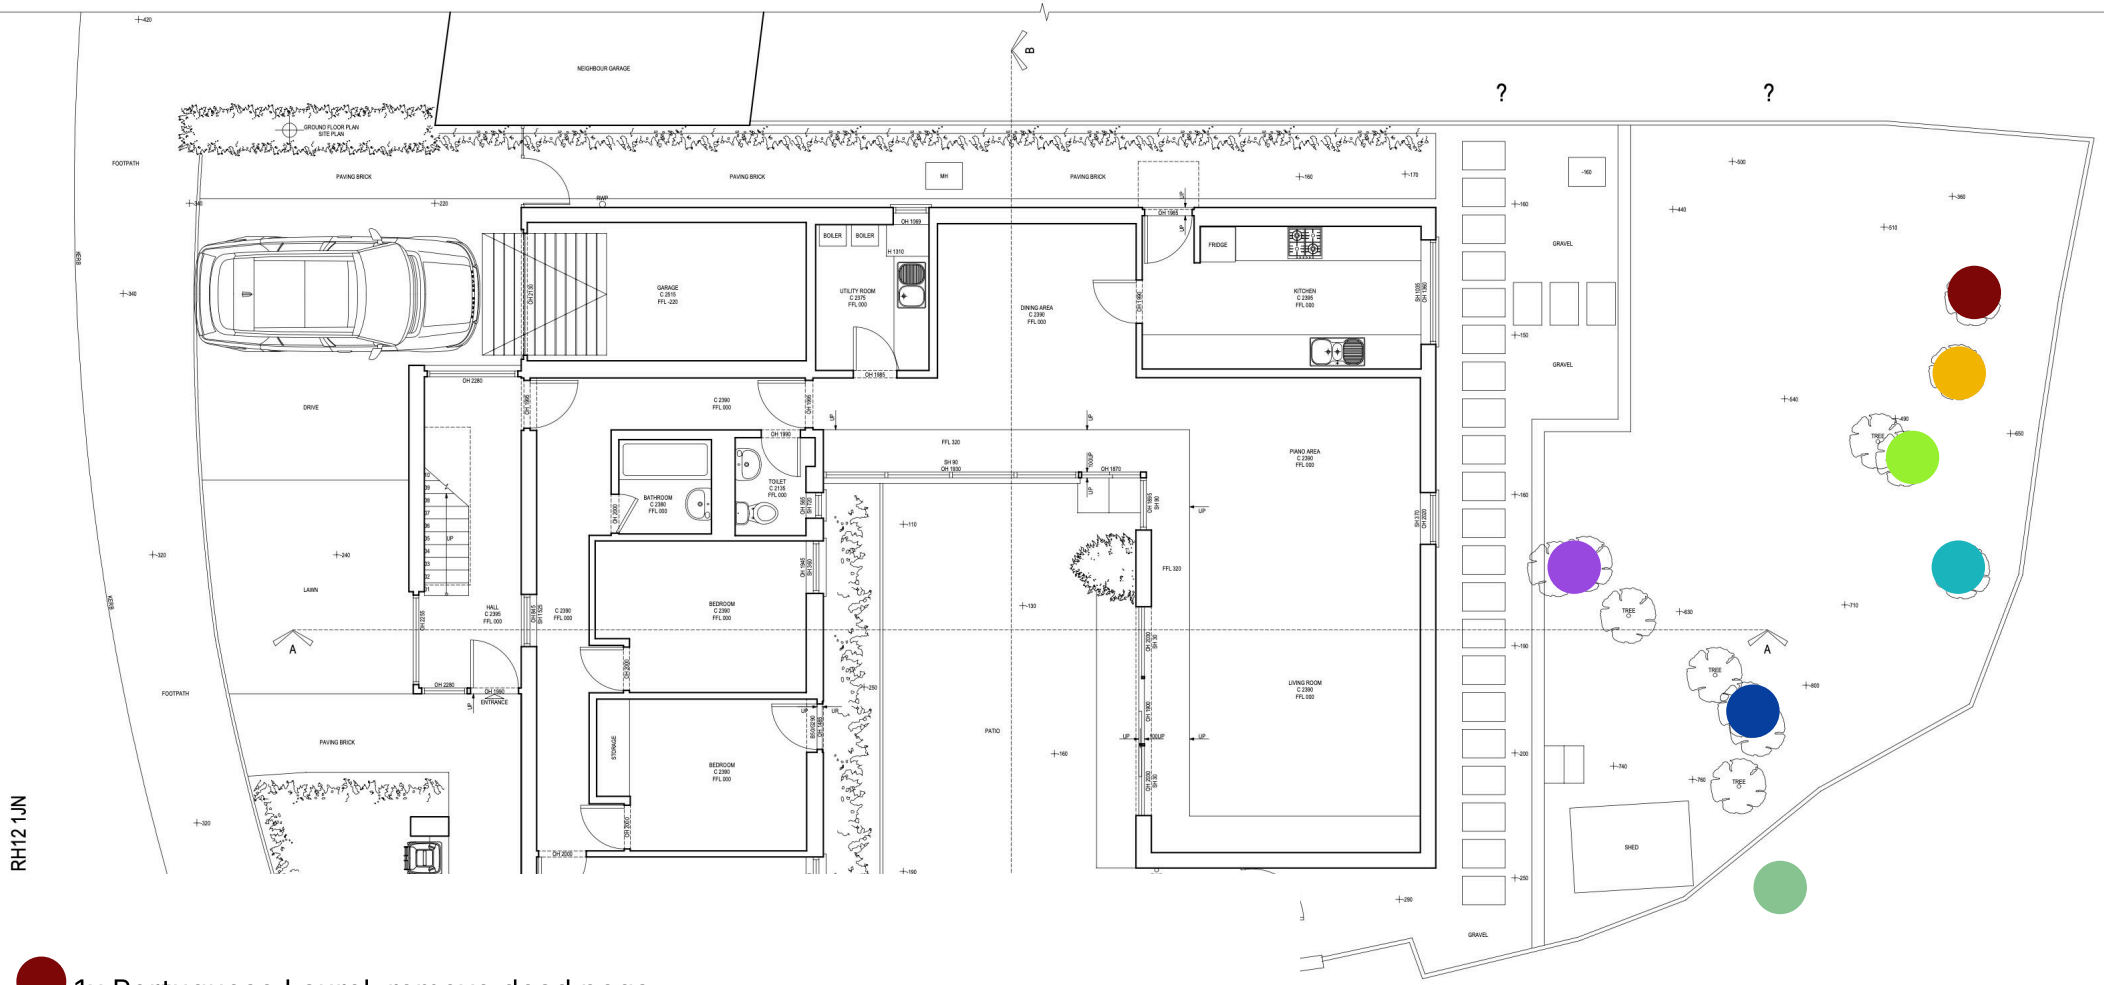


1x Portuguese Laurel, remove dead pegs.

1x Yew, reduce to 2m high monolith.

1x Lawson Cypress, controlled sectional dismantle to ground level.

1x Small Dead Conifer, fell to ground level.

1x Portuguese Laurel stem, fell to ground level.

1x Amelanchier, fell to ground level. (**We dont want this removed)**

1x Portuguese Laurel (neighbouring tree), reduce back to boundary to shape.