

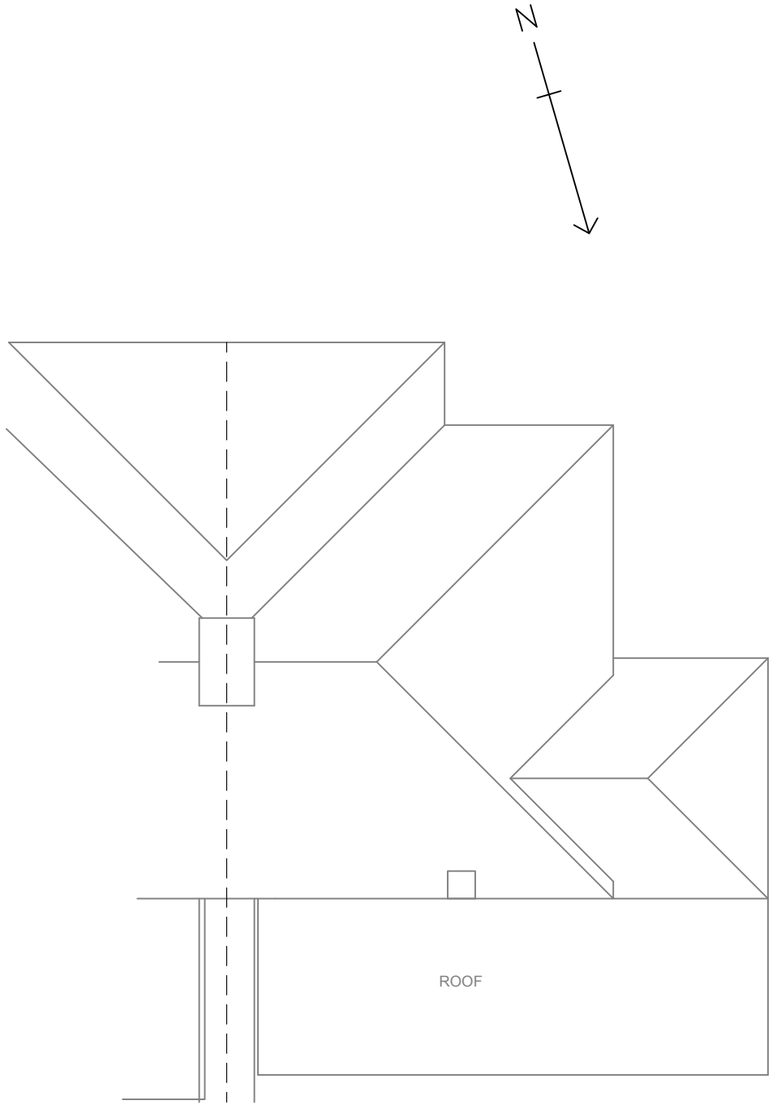


EXISTING ROOF PLAN
SCALE 1:50

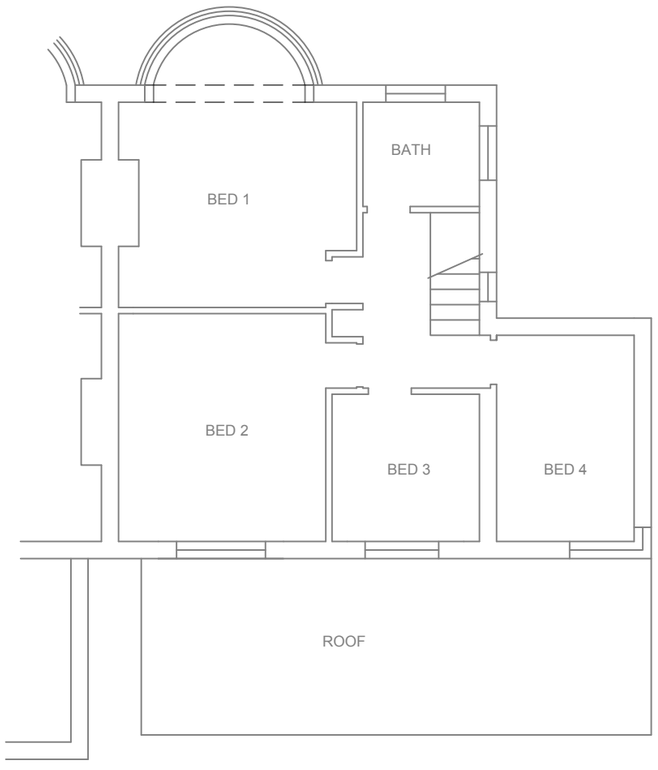

EXISTING FIRST FLOOR PLAN
SCALE 1:50

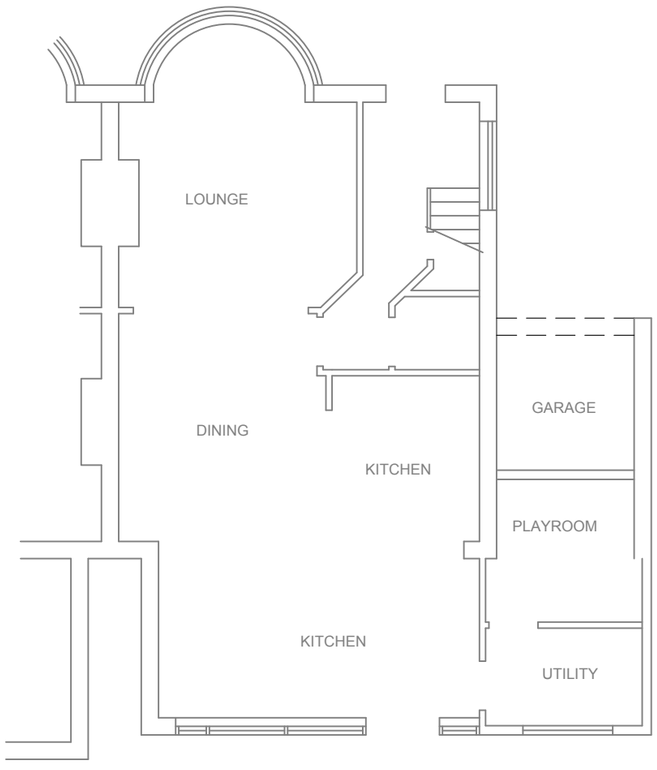

EXISTING GROUND FLOOR PLAN
SCALE 1:50

0 1 2 3 4 5

SCALE 1:100

–	–	–	CONTRACT	40 GUILDFORD ROAD HORSHAM		CLIENT STUART WILLIAMS
REV.	DESCRIPTION	DATE				
FINITE DESIGN LTD STRUCTURAL AND CIVIL ENGINEERS BROOK HOUSE, MINT STREET GODALMING, SURREY GU7 1HE TEL/FAX 01483 427747			TITLE	EXISTING PLANS		
UCKFIELD OFFICE: 45 ROCKS PARK ROAD, UCKFIELD, EAST SUSSEX. TN22 2AS TEL/ 07921 726746			DATE OCT 2024	SCALE 1:50 & 1:25 @ A3	DRAWING No. FD5510/06	REV. –