
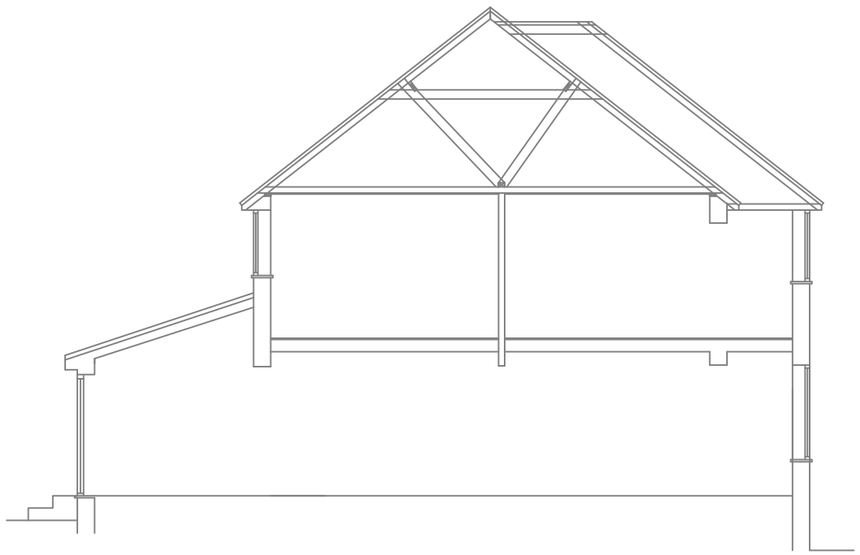


EXISTING SECTION
SCALE 1:50

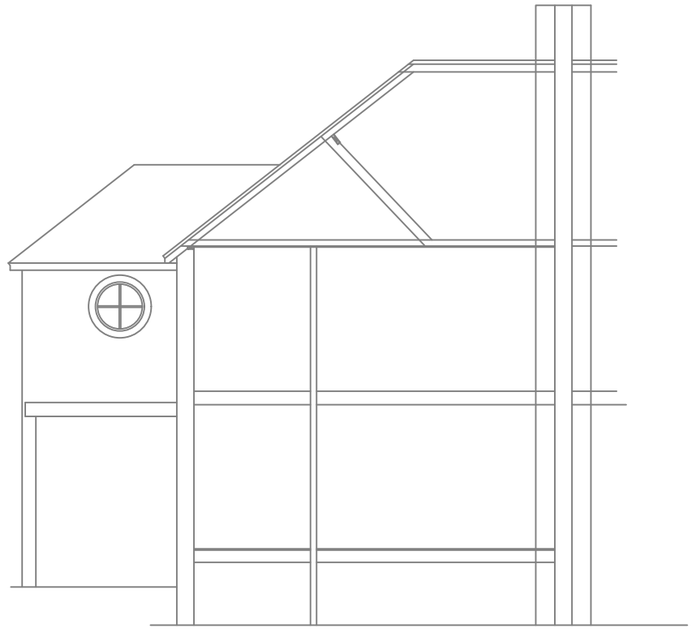

EXISTING SECTION
SCALE 1:50

0 1 2 3 4 5
SCALE 1:100

REV.	DESCRIPTION	DATE
–	–	–

FINITE DESIGN LTD
STRUCTURAL AND CIVIL ENGINEERS
BROOK HOUSE, MINT STREET
GODALMING, SURREY GU7 1HE
TEL/FAX 01483 427747

UCKFIELD OFFICE:
45 ROCKS PARK ROAD,
UCKFIELD,
EAST SUSSEX. TN22 2AS
TEL/ 07921 726746

CONTRACT	40 GUILDFORD ROAD HORSHAM				CLIENT STUART WILLIAMS
TITLE	EXISTING SECTIONS				
DATE OCT 2024	SCALE	1:50 & 1:25 @ A3	DRAWING No.	FD5510/08	REV. –