

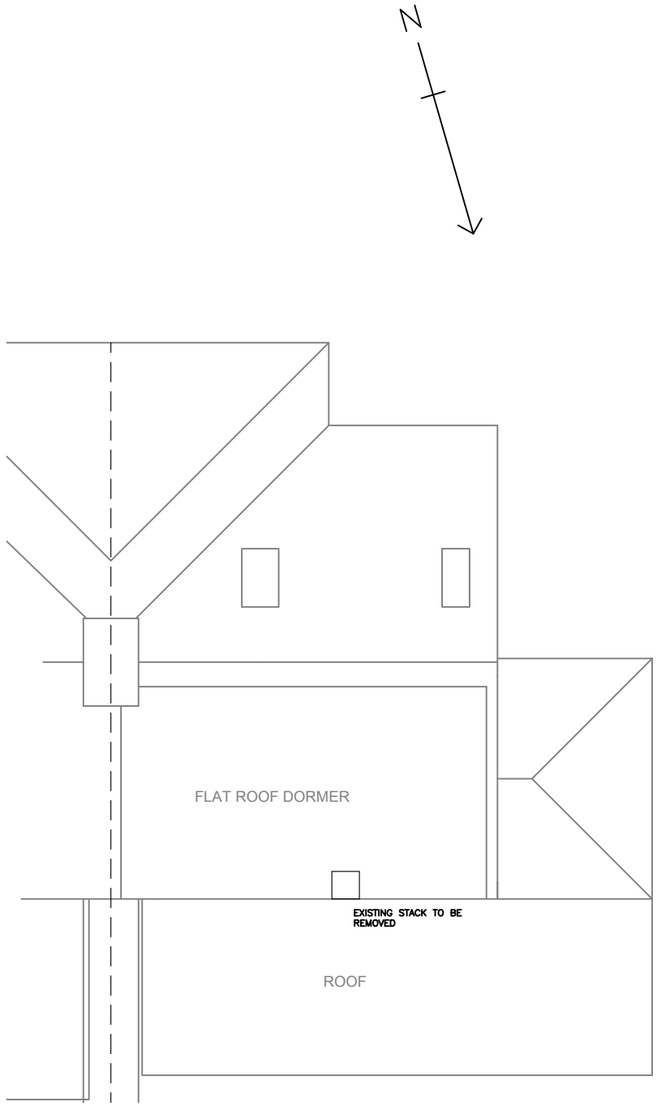


PROPOSED ROOF PLAN
SCALE 1:50

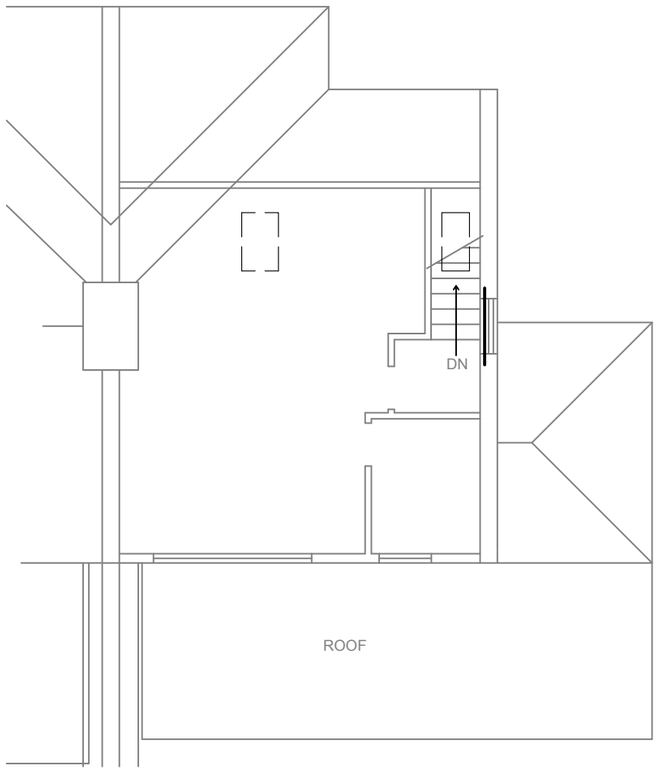

PROPOSED LOFT PLAN
SCALE 1:50

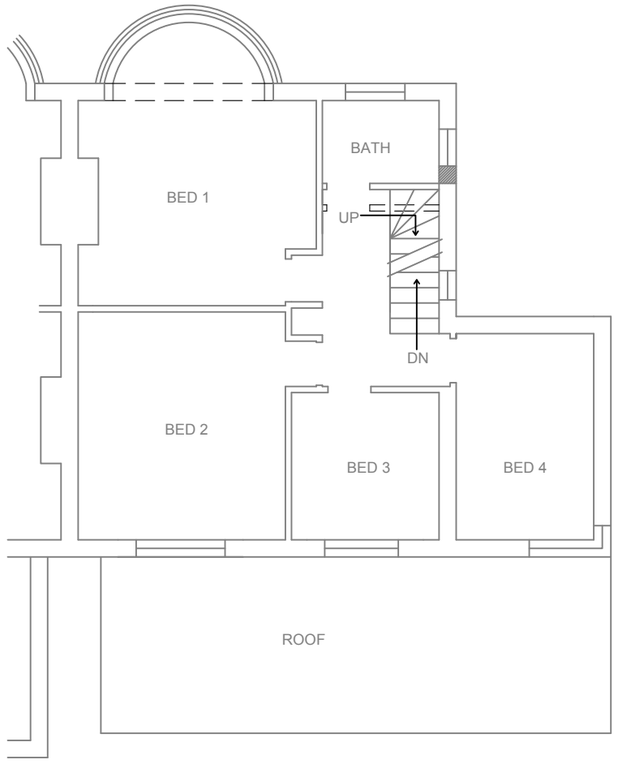

PROPOSED FIRST FLOOR PLAN
SCALE 1:50

0 1 2 3 4 5

SCALE 1:100

–	–	–	CONTRACT	40 GUILDFORD ROAD HORSHAM				CLIENT STUART WILLIAMS
REV.	DESCRIPTION	DATE						
FINITE DESIGN LTD STRUCTURAL AND CIVIL ENGINEERS BROOK HOUSE, MINT STREET GODALMING, SURREY GU7 1HE TEL/FAX 01483 427747			TITLE	PROPOSED PLANS				
UCKFIELD OFFICE: 45 ROCKS PARK ROAD, UCKFIELD, EAST SUSSEX. TN22 2AS TEL/ 07921 726746			DATE OCT 2024	SCALE	1:50 & 1:25 @ A3	DRAWING No.	FD5510/09	REV. A