

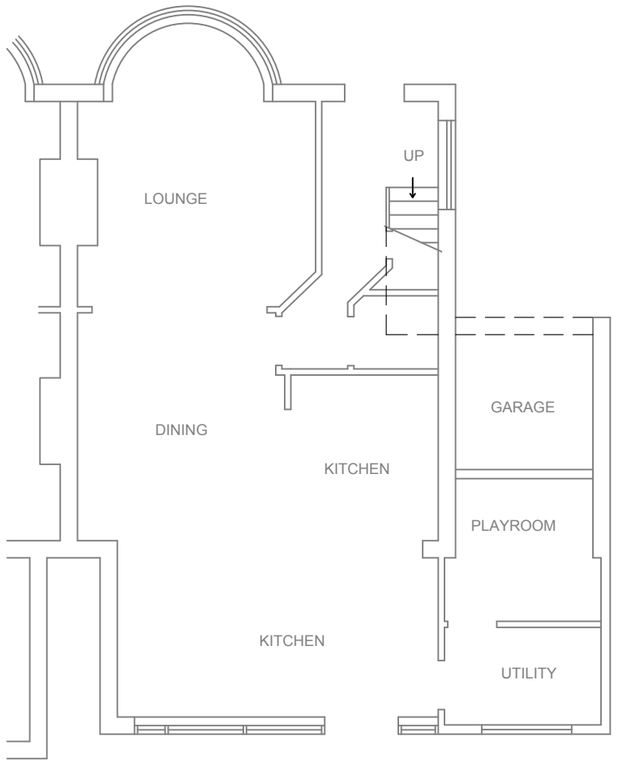


EXISTING GROUND FLOOR PLAN
SCALE 1:50

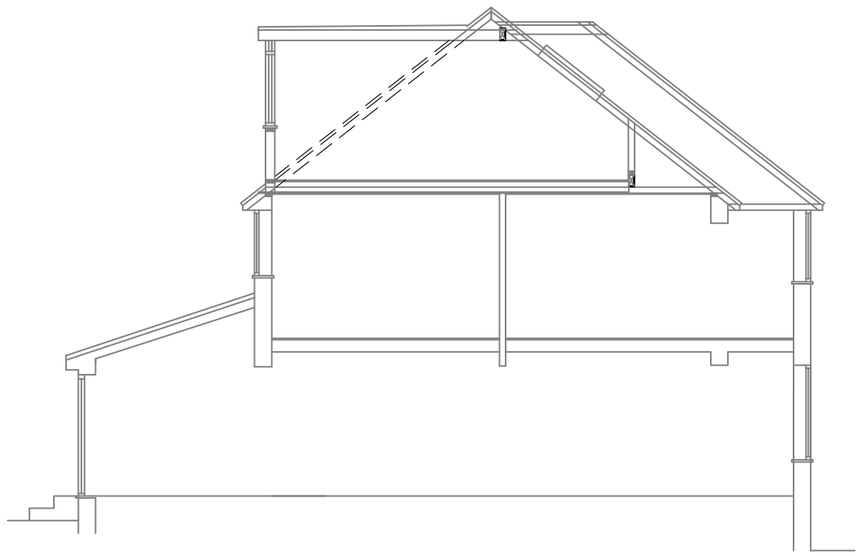

PROPOSED SECTION
SCALE 1:50

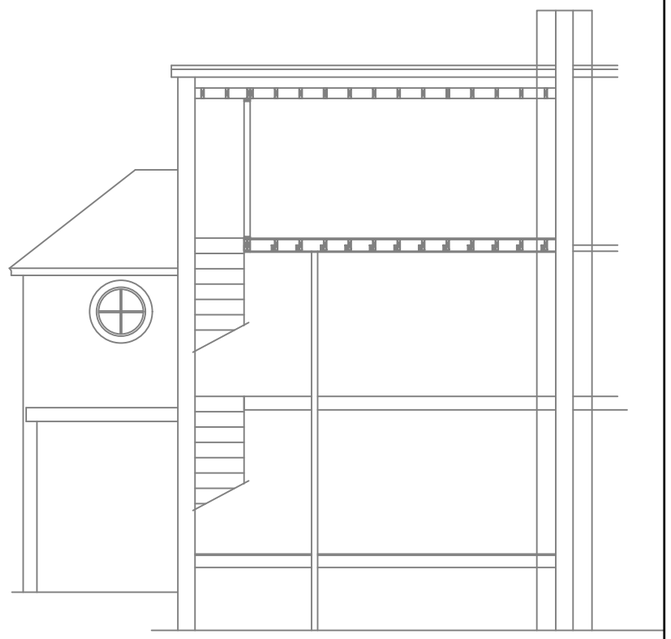

PROPOSED SECTION
SCALE 1:50

0 1 2 3 4 5

SCALE 1:100

–	–	–	CONTRACT	40 GUILDFORD ROAD HORSHAM		CLIENT STUART WILLIAMS
REV.	DESCRIPTION	DATE				
FINITE DESIGN LTD STRUCTURAL AND CIVIL ENGINEERS BROOK HOUSE, MINT STREET GODALMING, SURREY GU7 1HE TEL/FAX 01483 427747			UCKFIELD OFFICE: 45 ROCKS PARK ROAD, UCKFIELD, EAST SUSSEX. TN22 2AS TEL/ 07921 726746	TITLE	PROPOSED SECTIONS	
				DATE OCT 2024	SCALE 1:50 & 1:25 @ A3	DRAWING No. FD5510/11 REV. A